


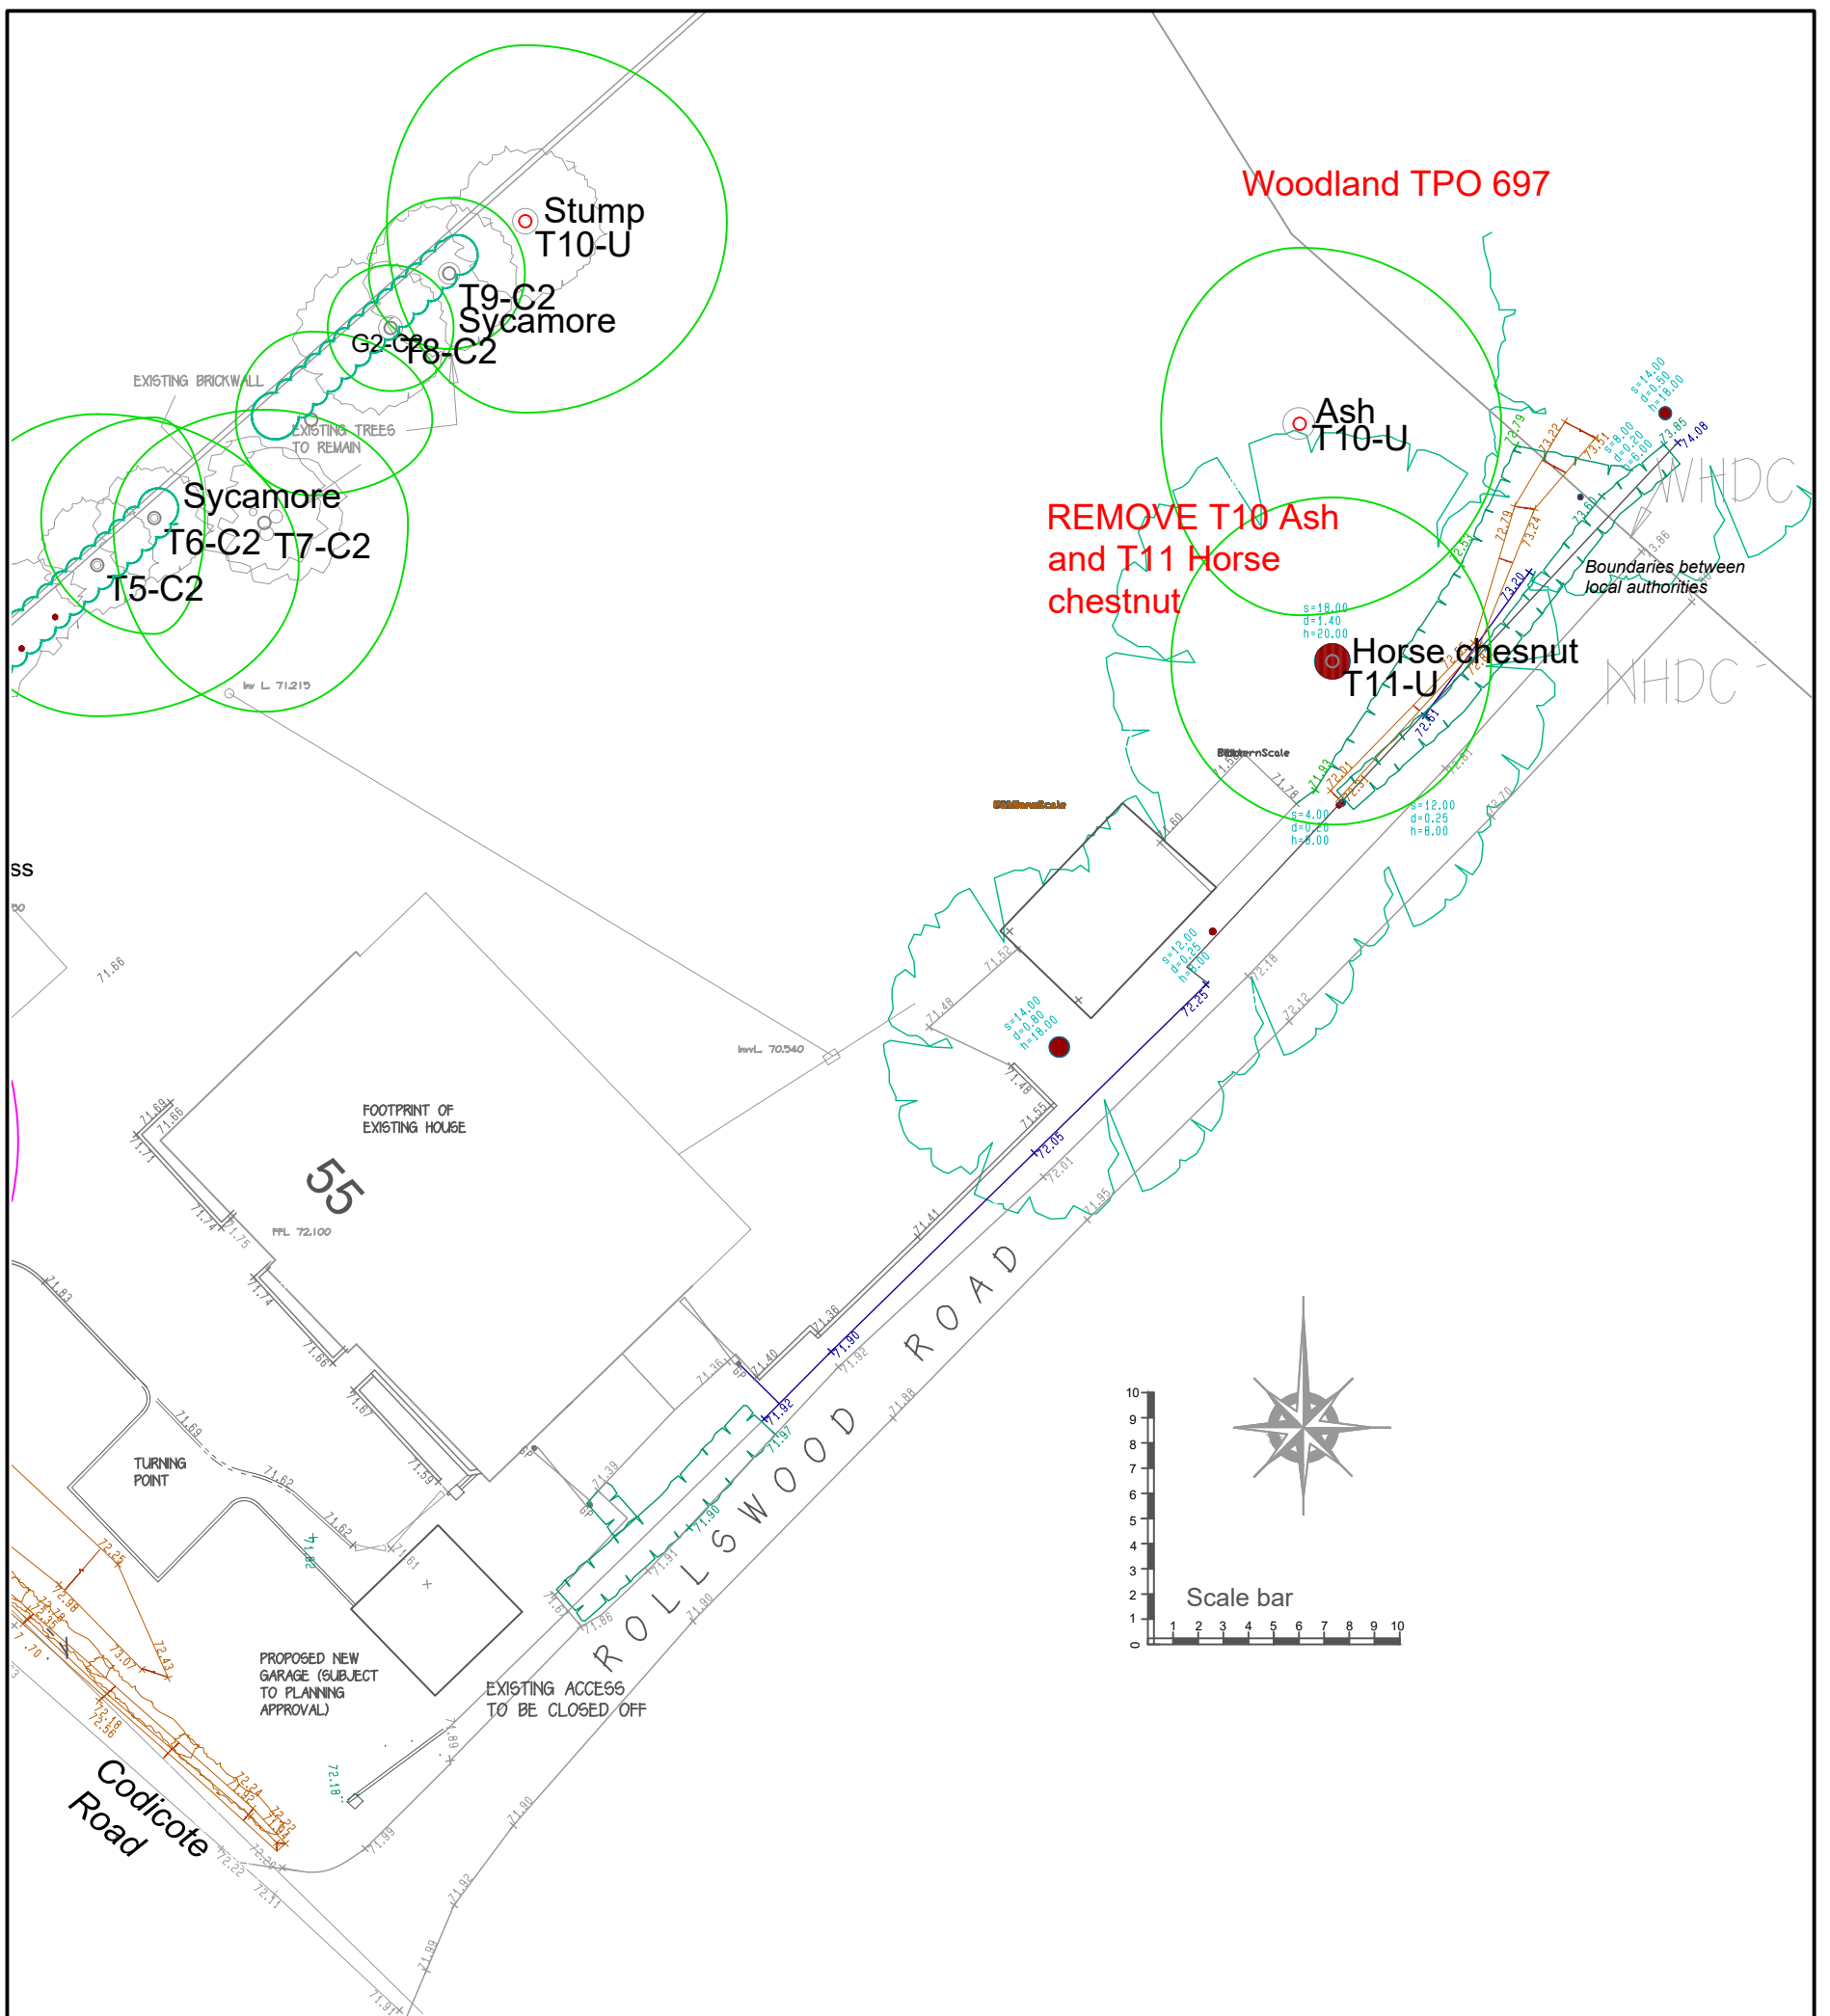

This drawing is the copyright of
Elizabeth Greenwood C.M.L.I.,
F.Arbor.A and may not be reproduced
in whole or in part without written
permission



<i>55 Codicote Road, Welwyn AL6 9TY</i>	<i>April 2026</i>
Title <i>Tree removal-Tree Preservation Order 697</i>	Drawn by <i>E.J.G</i>
Scale <i>scale :250 @ A3</i>	Job No <i>1348.26</i>
Elizabeth Greenwood C.M.L.I., F.Arbor.A. 10 Knight Street, Sawbridgeworth, Herts, CM21 9AT. Tel 01279 722381 mobile 07746867402, email ms.ejgreenwood@gmail.com	Drg No <i>1348.26.5</i>