

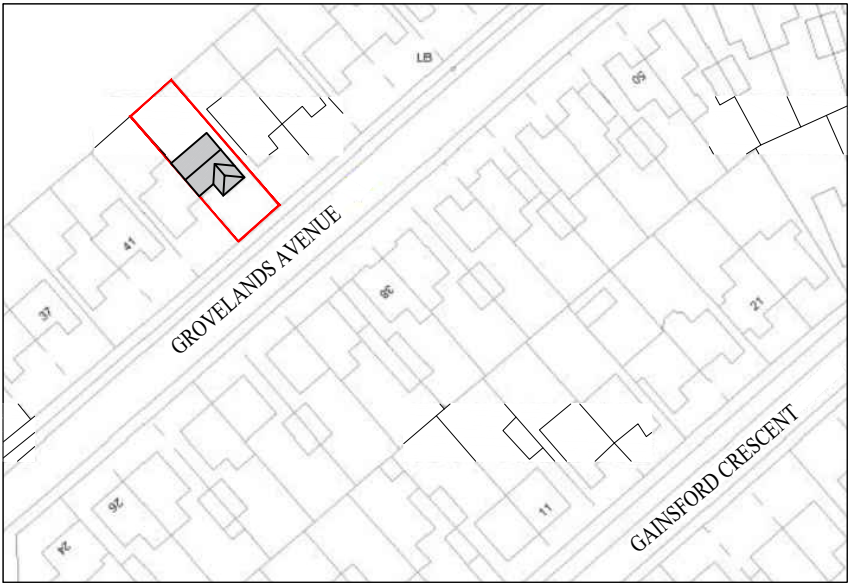


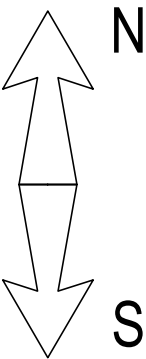

LOCATION PLAN

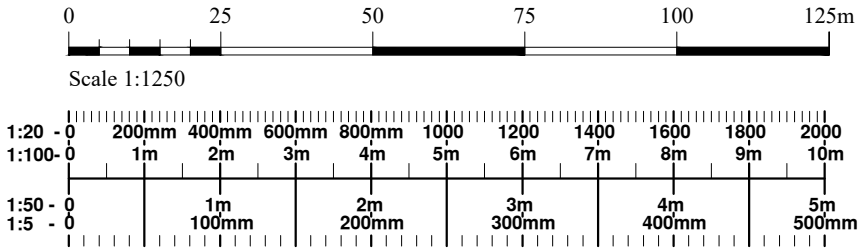

DATE JULY	CLIENT/PROJECT 45 GROVELANS AVENUE HITCHIN	B&A Burton & Associates Ltd. 65 Shefford Road Clifton Beds. SG17 5RQ Tel. / Fax. 01462 850050
SCALE 1:1250 @ A3		
DRAWING STATUS For construction.	DRAWING TITLE LOCATION PLAN	Ref: 6819 D1
NO UNAUTHORISED PRINTING OR DIGITAL SCANNING ALLOWED © COPYRIGHT		