


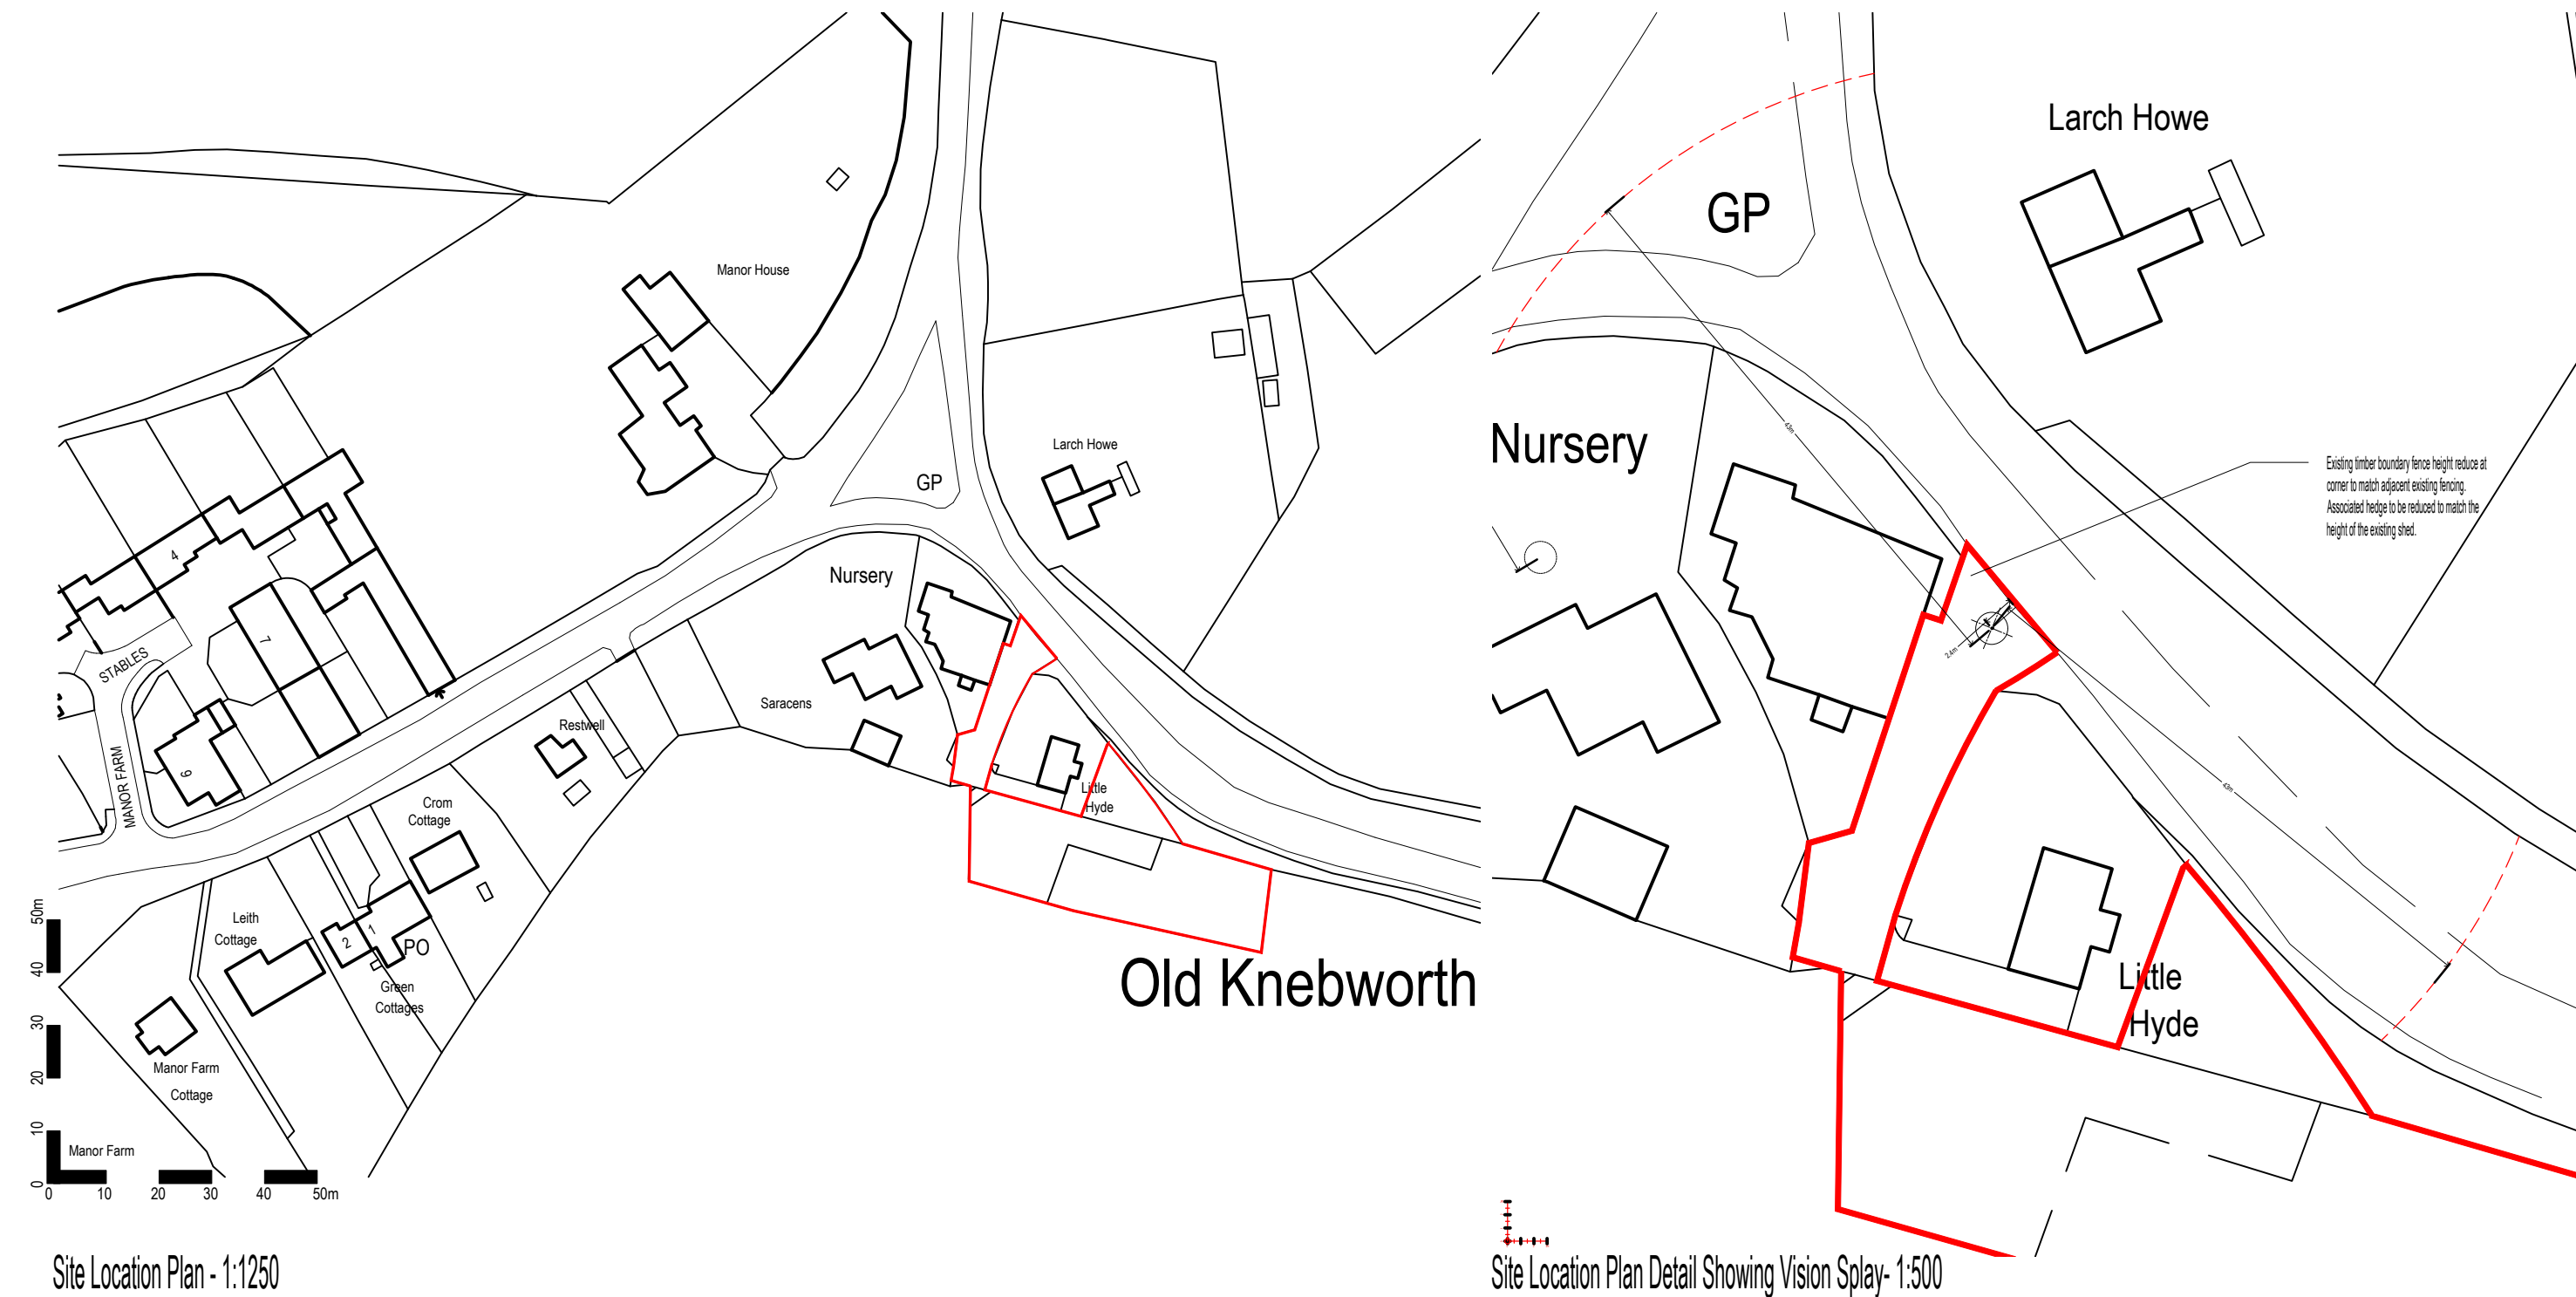

CONTRACTORS NOTES: The contractor must check all dimensions on site and must not take and / or make scaled dimensions from this drawing.

It is the contractors responsibility to ensure that all works are in compliance with the current requirements of statutory regulations: Building Regulations, British Standards etc.

**IF IN DOUBT ASK!**

|                                                                        |                               |                    |          |             |                 |
|------------------------------------------------------------------------|-------------------------------|--------------------|----------|-------------|-----------------|
| <b>Scott Associates LLP</b><br>m:07944878080 / david@scott-assoc.co.uk | Client                        | Title              | Drawn By | Date        |                 |
|                                                                        | Site                          |                    |          | Drawing No. | Rev             |
|                                                                        | Old School Terrace, Park Lane | Site Location Plan |          | 22416-100   | B               |
|                                                                        |                               |                    |          |             | Scale           |
|                                                                        |                               |                    |          |             | As noted        |
|                                                                        |                               |                    |          |             | Sheet size : A3 |