



Refer to drawing 22416-101 for locations

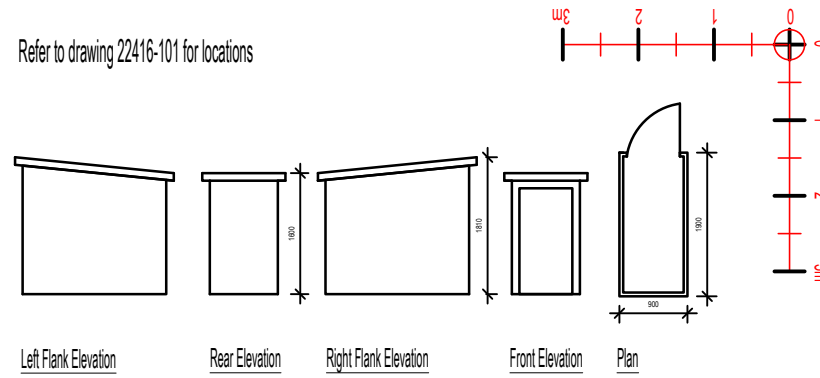

Proposed Bike Store - 1:100

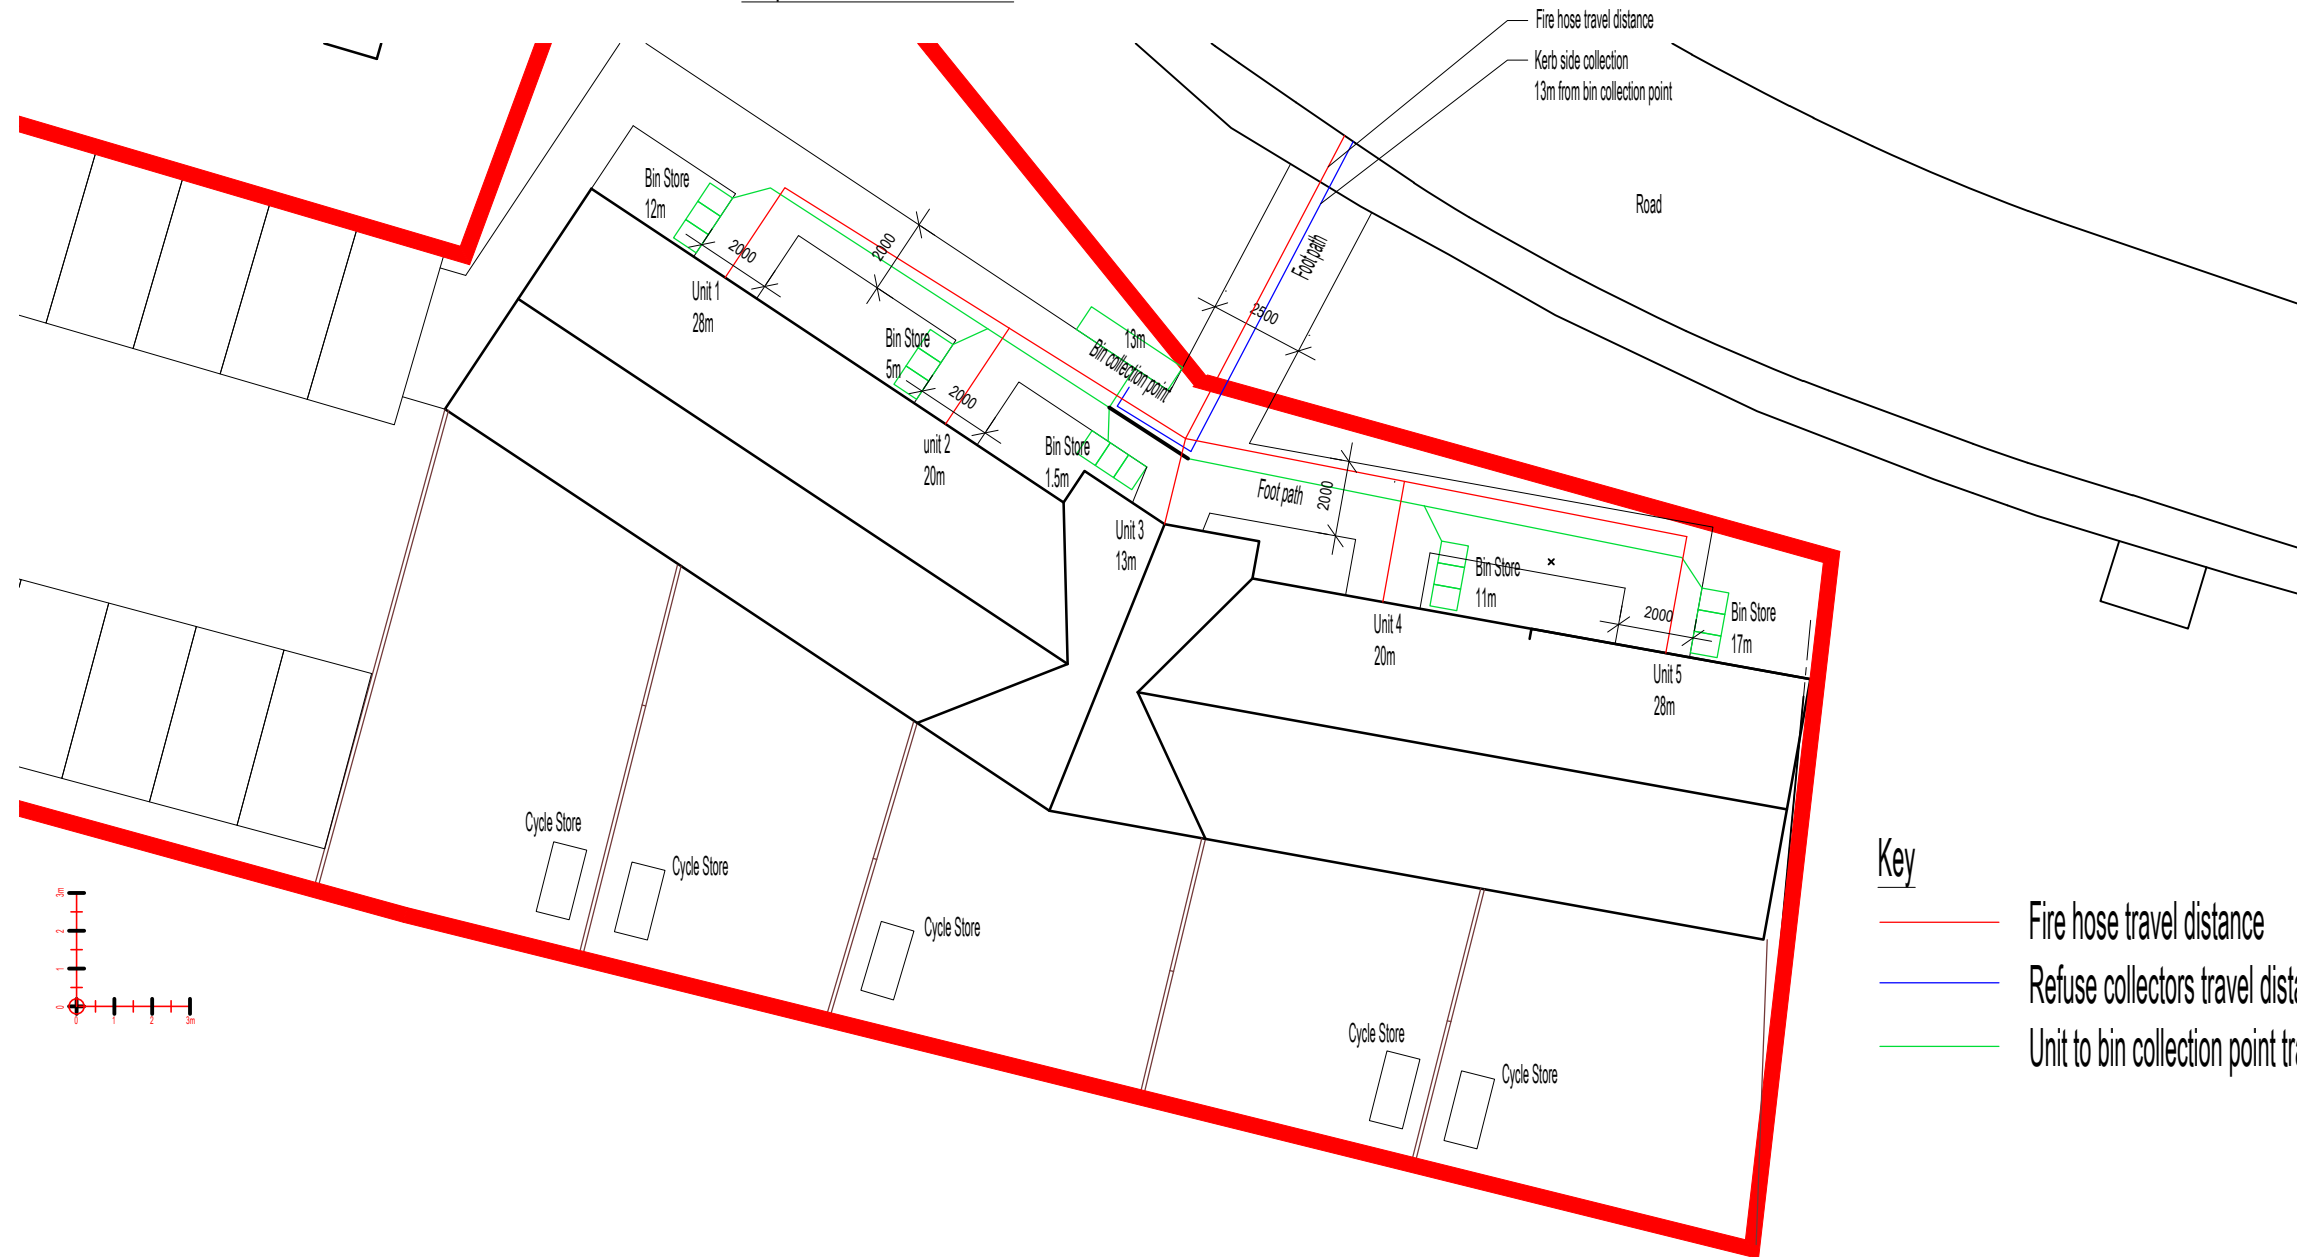

Proposed Bike & Bin Store Locations and Distances - 1:200

CONTRACTORS NOTES: The contractor must check all dimensions on site and must not take and / or make scaled dimensions from this drawing.

It is the contractors responsibility to ensure that all works are in compliance with the current requirements of statutory regulations: Building Regulations, British Standards etc.

IF IN DOUBT ASK!

Scott Associates LLP

m:07944878080 / david@scott-assoc.co.uk

Client
Knebworth Estate

Site
Little Hyde, Park Lane

Title
Proposed Bike Stores, Bin Stores
and Fire Distances

Drawn By

Date
Nov. 2024

Drawing No.
22416-102

Rev
B
Scale
As noted
Sheet size : A3

©This drawing is the copyright of Scott Associates LLP and shall not be reproduced without permission. No part of this drawing may be reproduced, stored in a retrieval system or transmitted in, any form or by any means without the prior permission of Scott Associates LLP.