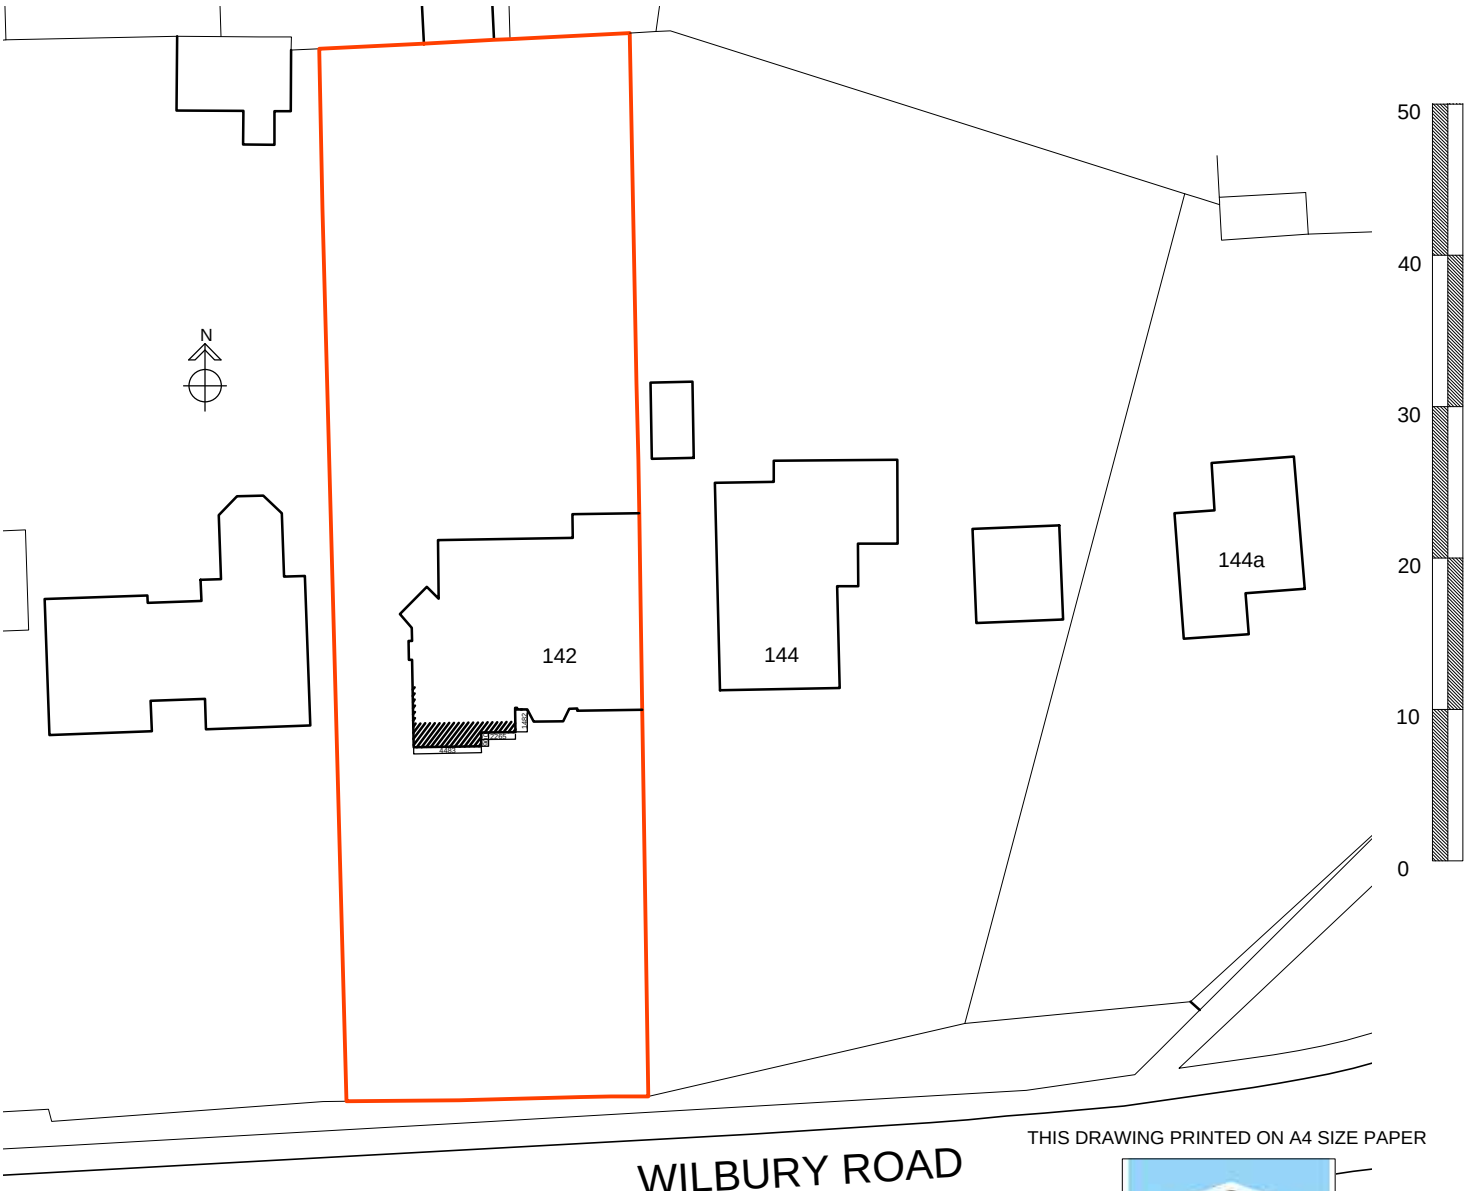

THIS DRAWING PRINTED ON A4 SIZE PAPER

Ordnance Survey (c) Crown Copyright 2018. All rights reserved. Licence number 100022432

HOME EXTENSION DESIGNS
60 BRIDGE ROAD EAST
WELWYN GARDEN CITY
HERTS AL7 1JU
tel : 01707 393971
fax : 01707 393980
e:stuartc@hed.co.uk

BLOCK PLAN

1:500

0 10 20 30 40 50

Project: 142 Wilbury Road,
Letchworth Garden City

Drawing Title: BLOCK PLAN

Drawn By:	NIALL	Scale:	1:500	Date:	Feb 2018
Drg Status:	PLANNING			Checked:	
Drawing No:	4354-OS2			Revision:	A