

0 100

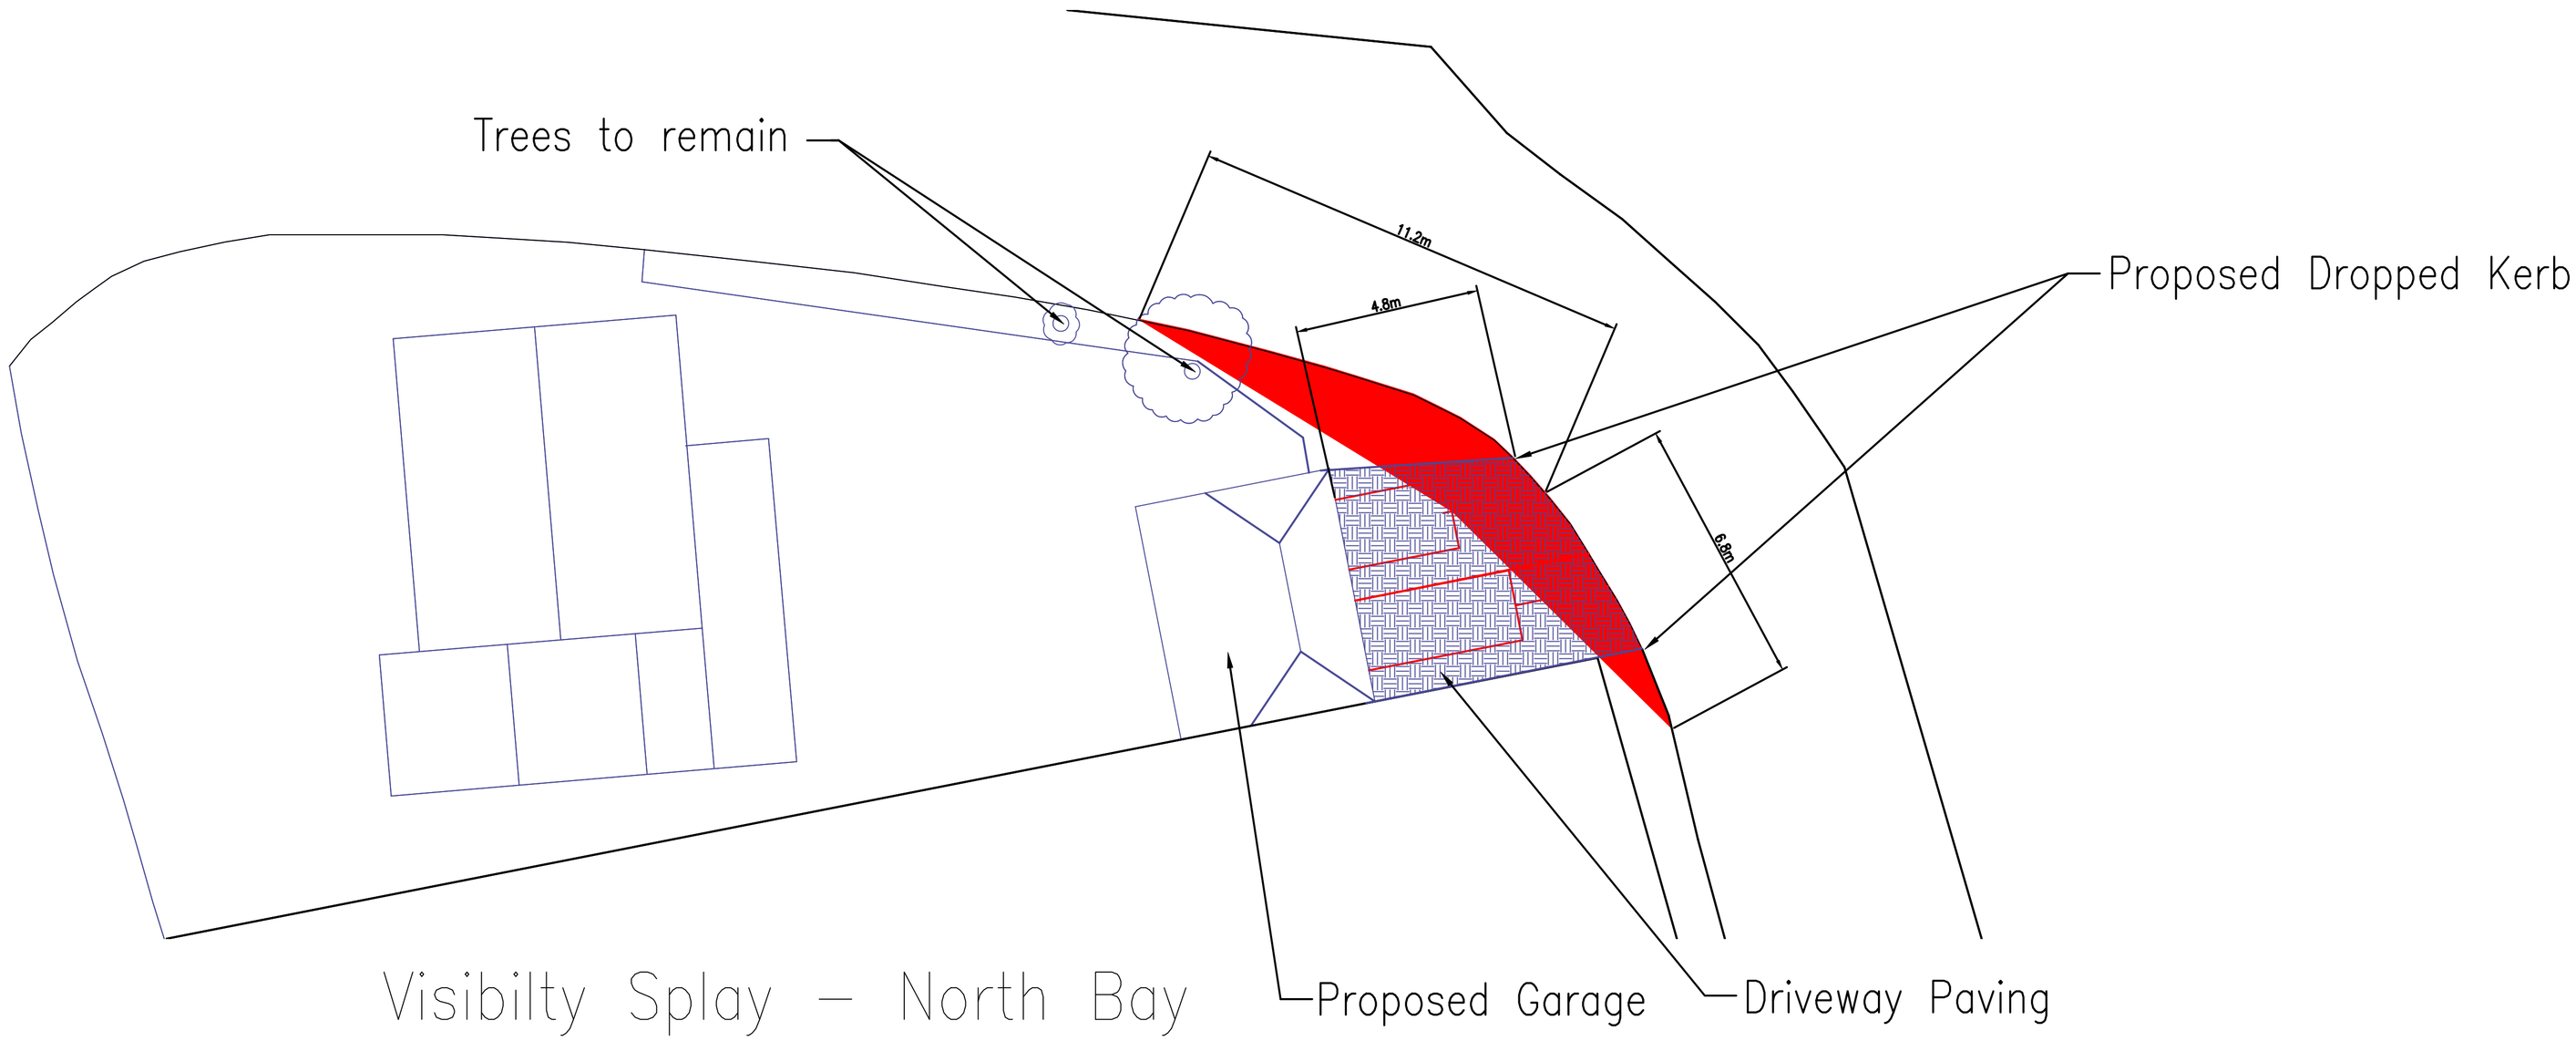

Visibilty Splay – North Bay

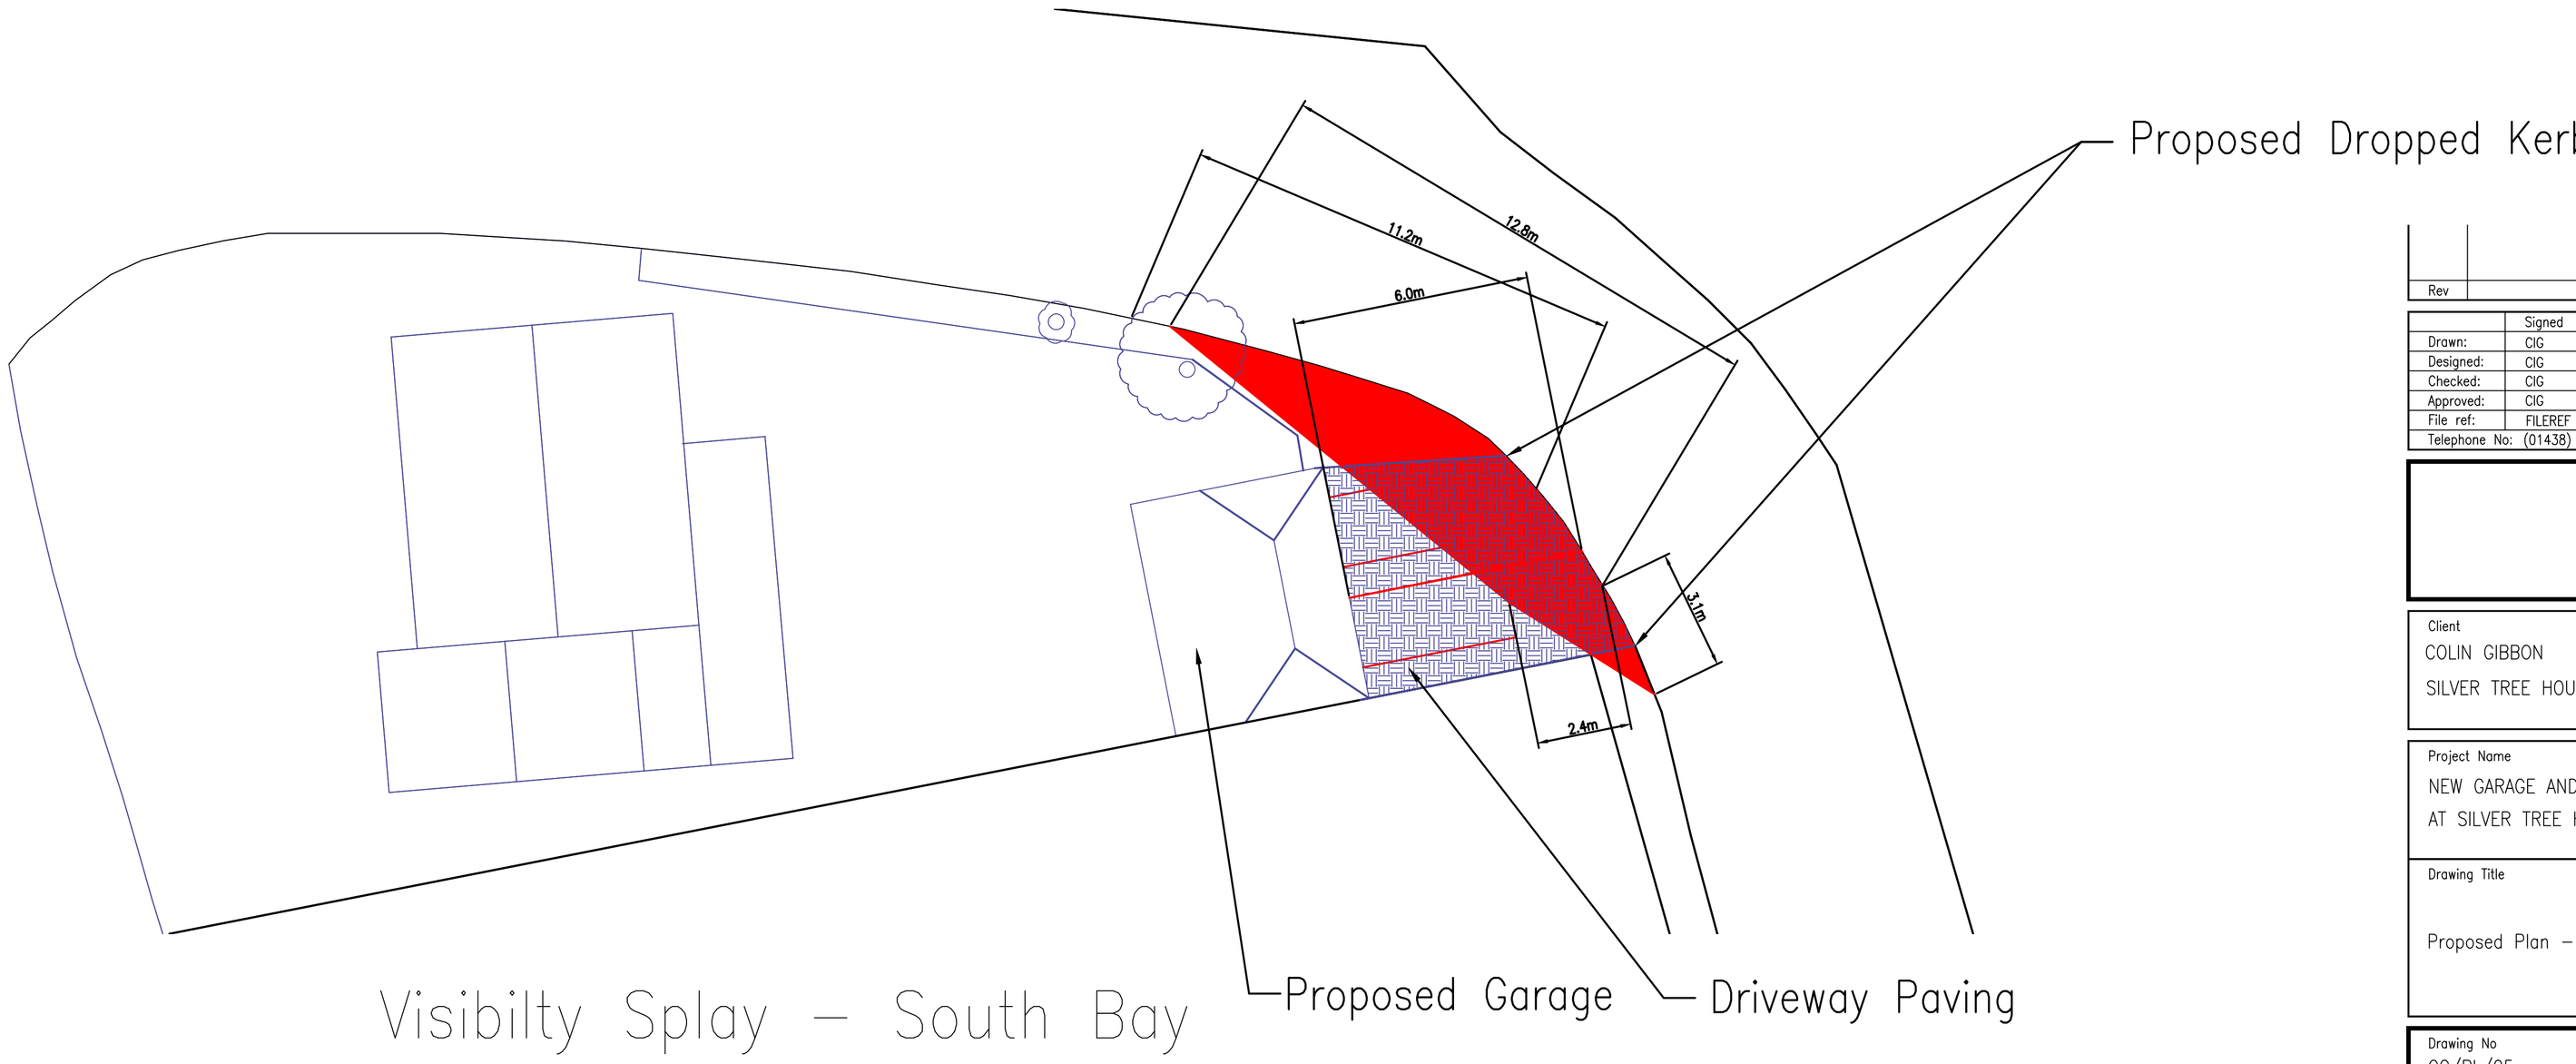

Visibilty Splay – South Bay

Rev	Revision details	CIG Chkd.	CIG Appr.	11/04 Date

	Signed	Date
Drawn:	CIG	16/03/2018
Designed:	CIG	16/02/2018
Checked:	CIG	16/03/2018
Approved:	CIG	16/03/2018
File ref:	FILEREF	
Telephone No:	(01438) 820798	

Client
COLIN GIBBON
SILVER TREE HOUSE, 17 VALLEY ROAD, CODICOTE

Project Name
NEW GARAGE AND PROPOSED EXTENSION
AT SILVER TREE HOUSE

Drawing Title
Proposed Plan – with Visibility Splays

Drawing No	Scale	Rev
CG/PL/05	AS SHOWN	