

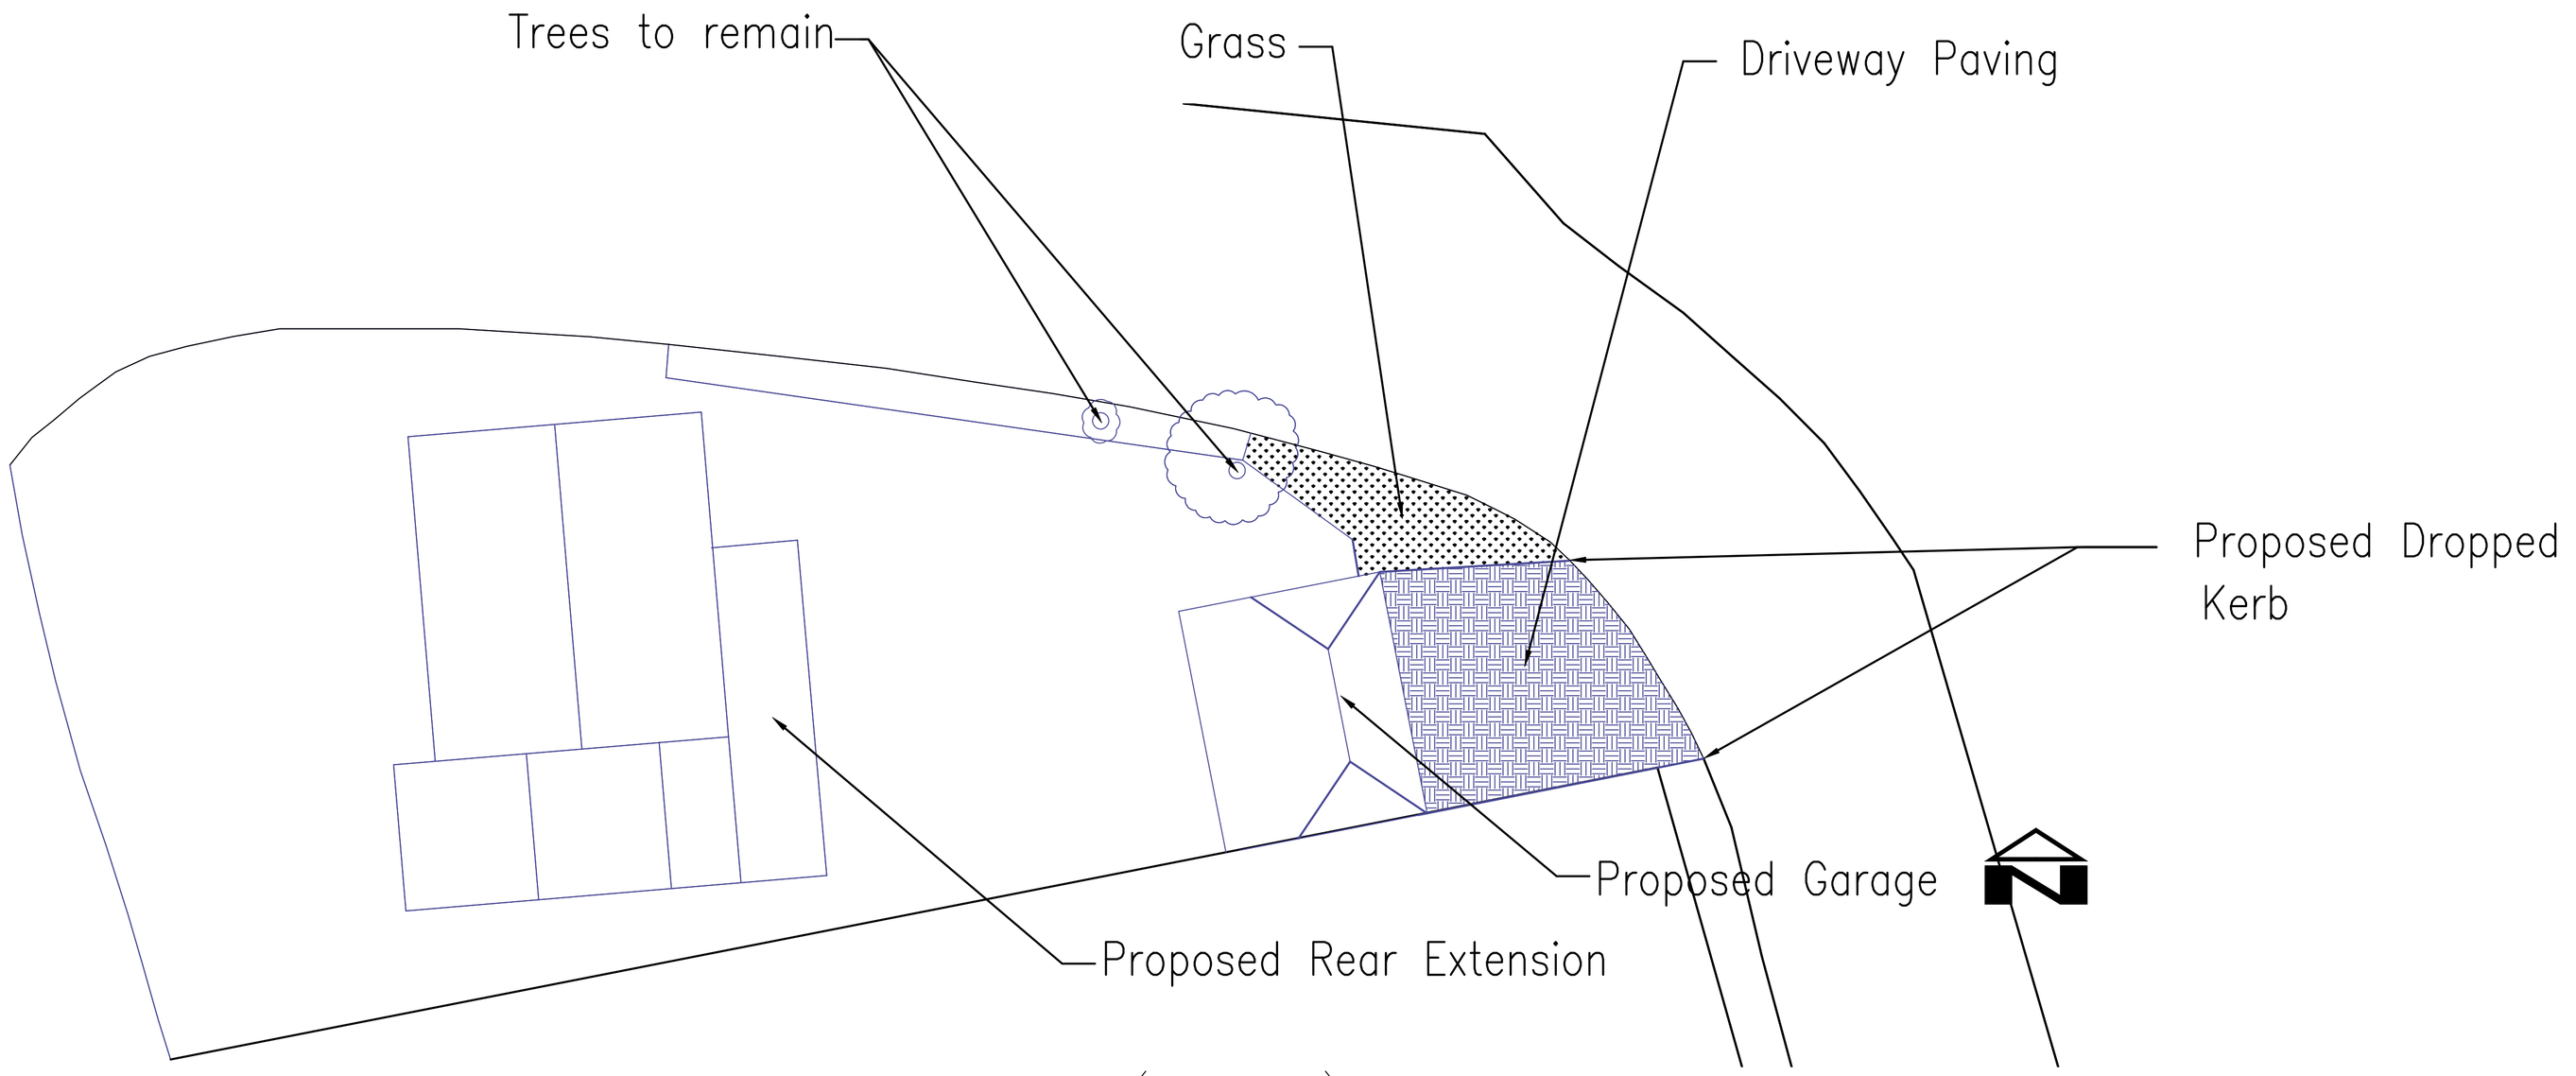



Proposed Plan (1:100)

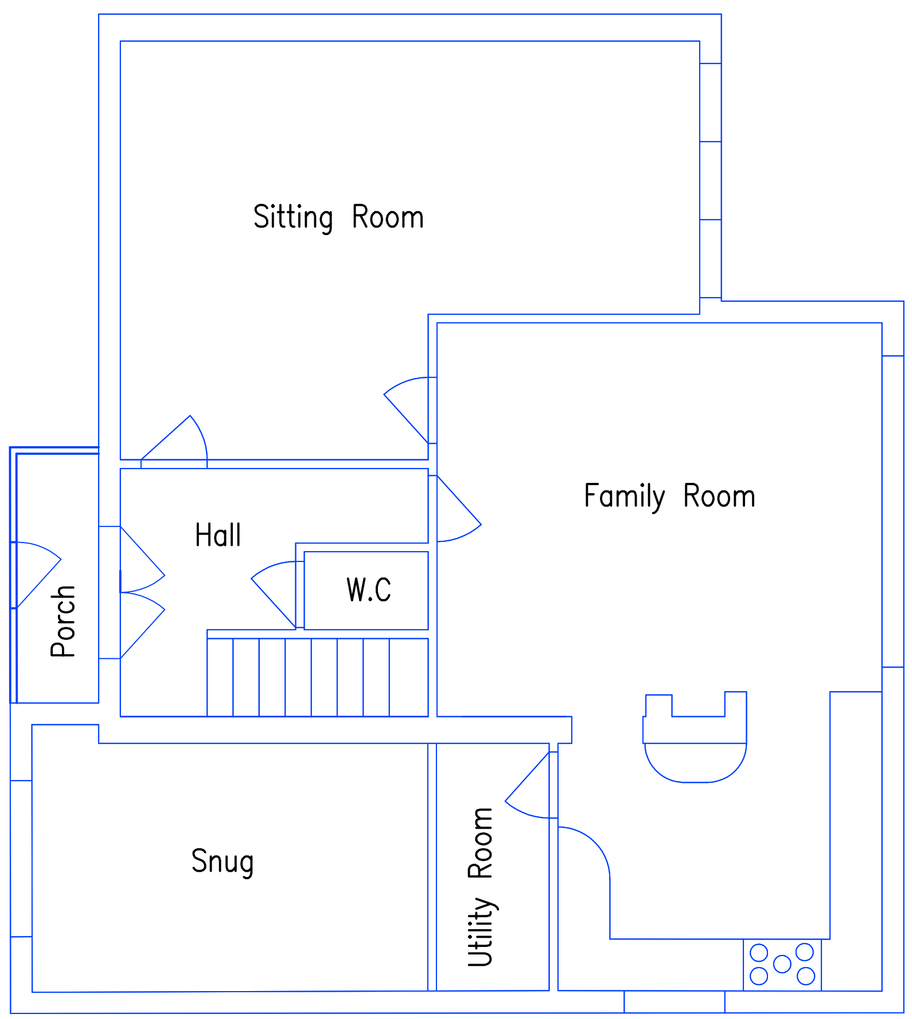

Proposed Ground Floor (1:50)

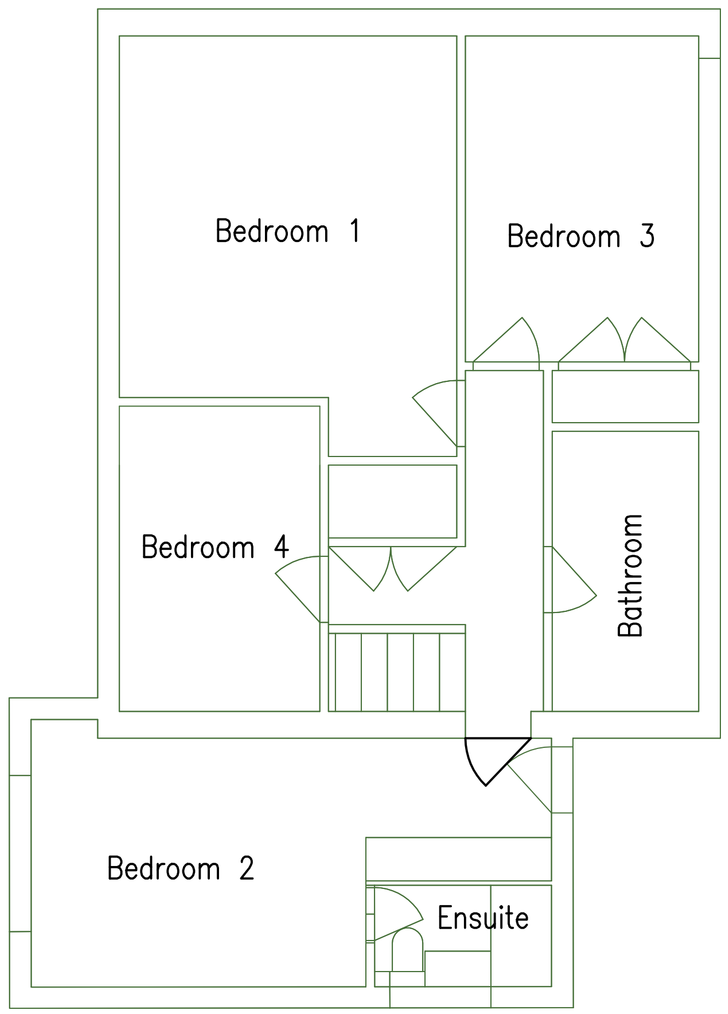

Proposed First Floor (1:50)

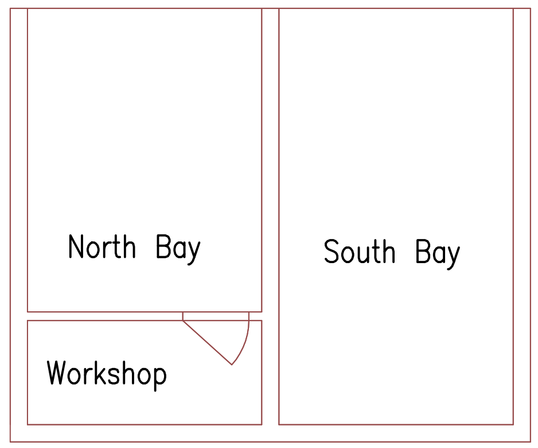

Proposed Garage (1:50)

Rev	Revision details	Chkd.	Appr.	Date
B	GARAGE ORIENTATION AND PLAN REVISED	CIG	CIG	22/05
A	SCALES REVISED	CIG	CIG	11/04

	Signed	Date
Drawn:	CIG	16/03/2018
Designed:	CIG	16/02/2018
Checked:	CIG	16/03/2018
Approved:	CIG	16/03/2018
File ref:	FILEREF	

Telephone No: (01438) 820798

Client
COLIN GIBBON
SILVER TREE HOUSE, 17 VALLEY ROAD, CODICOTE

Project Name
NEW GARAGE AND PROPOSED EXTENSION
AT SILVER TREE HOUSE

Drawing Title
Proposed Plan

Drawing No	Scale	Rev
CG/PL/03	AS SHOWN	B