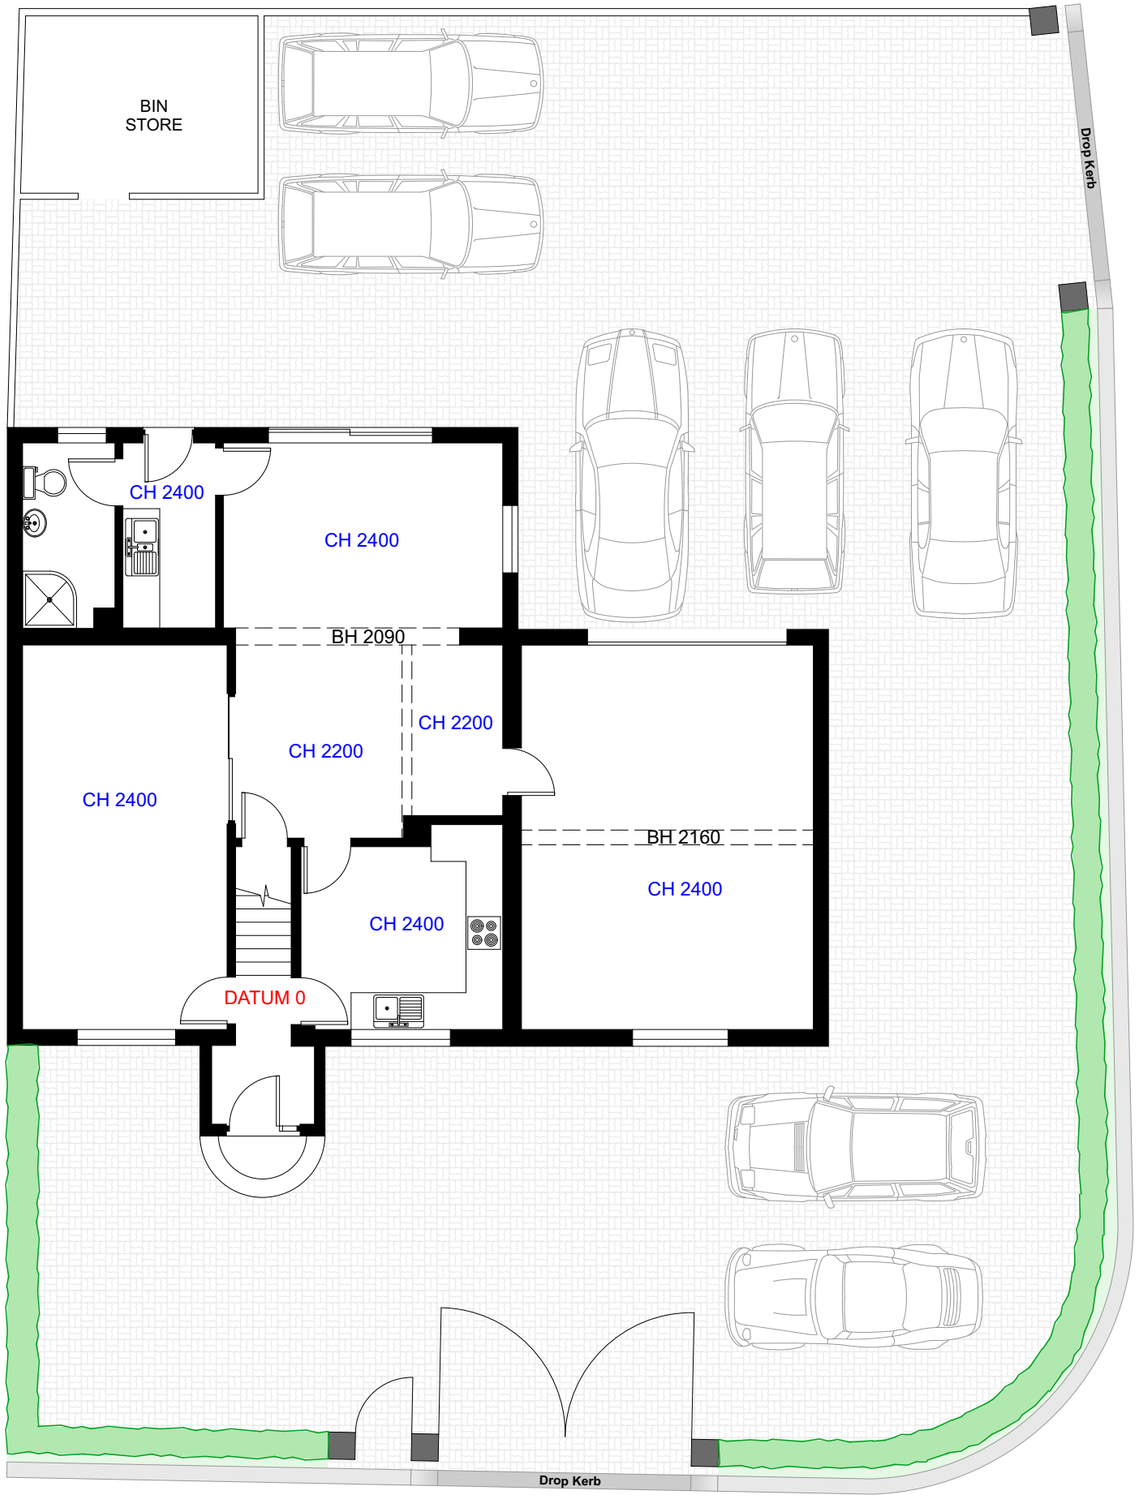

EXISTING GROUND FLOOR

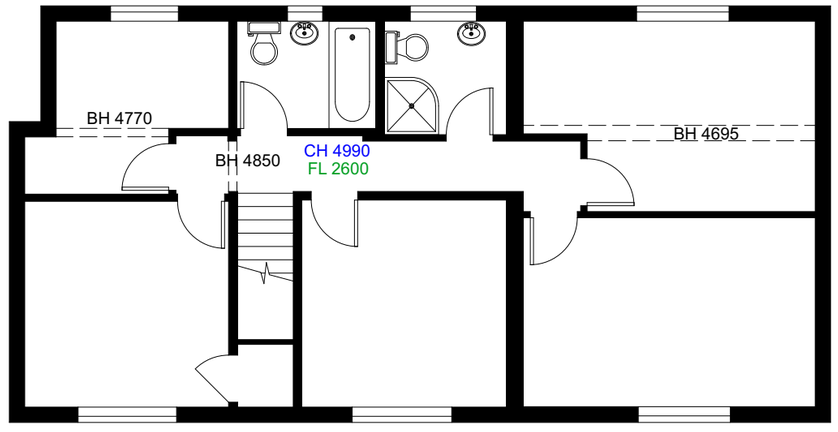

EXISTING FIRST FLOOR

architecture design limited registered in England and Wales, No.08419252
The Joiners Shop,
The Historic Dockyard
Chatham
Kent, ME4 4TZ
+44 (0)1634 816132
www.adesignlimited.co.uk
twitter.com/adesignlimited
facebook.com/adesignlimited

This drawing has been produced for Acca Land and is submitted as part of the planning application at 17 Pix Road and is not intended for use by any other person or for any other purpose.

site address: **17 Pix Road Letchworth Garden City SG6 1PU**

drawn by: **Cedric Shostia**
checked by: **MP**

17 Pix Road -
drawing no: **18.10/A.02**
date: **11/07/2018** time: **15:04**
scale: **1:100@A3**

Existing ground & first floor
1:100
0 1 2 3 4 5 6