


N.H.C.
16 SEP 2024
NORTHGATE

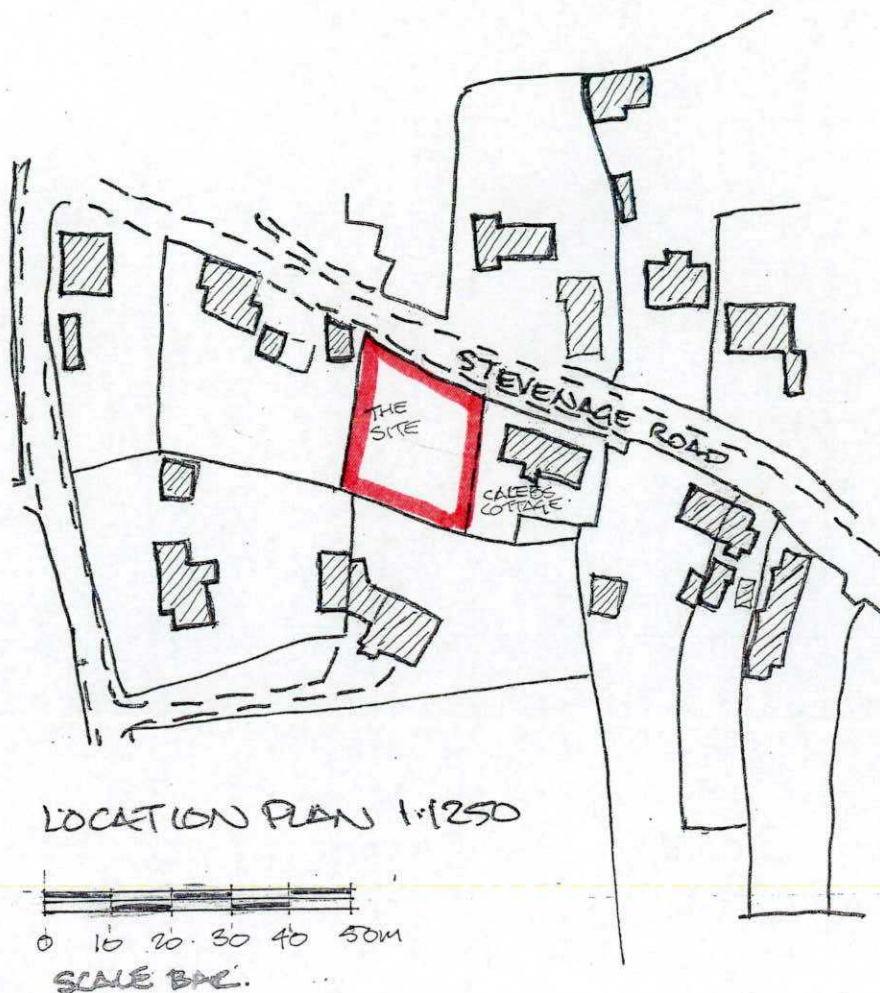

Revisions

 Edmund Wright Architect THE BARN • PRESTON ROAD GOSMORE • HERTFORDSHIRE • SG4 7QS TELEPHONE 01462 422334 EMAIL edmund@edmundwrightarchitect.co.uk PRINCIPAL - EDMUND WRIGHT, R.I.B.A.	Project NEW DWELLING	
	Client MR J BLAKSLEY	
	Title LOCATION PLAN	
	Scale 1:1250 @ A4	Drawn by EW
	Date JUNE 2023	Drawing No. 23/02/01

DO NOT SCALE OFF THIS DRAWING

THIS DRAWING IS PROTECTED BY COPYRIGHT