
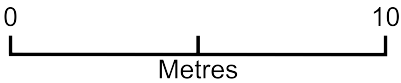


23 Northfields Garden Room

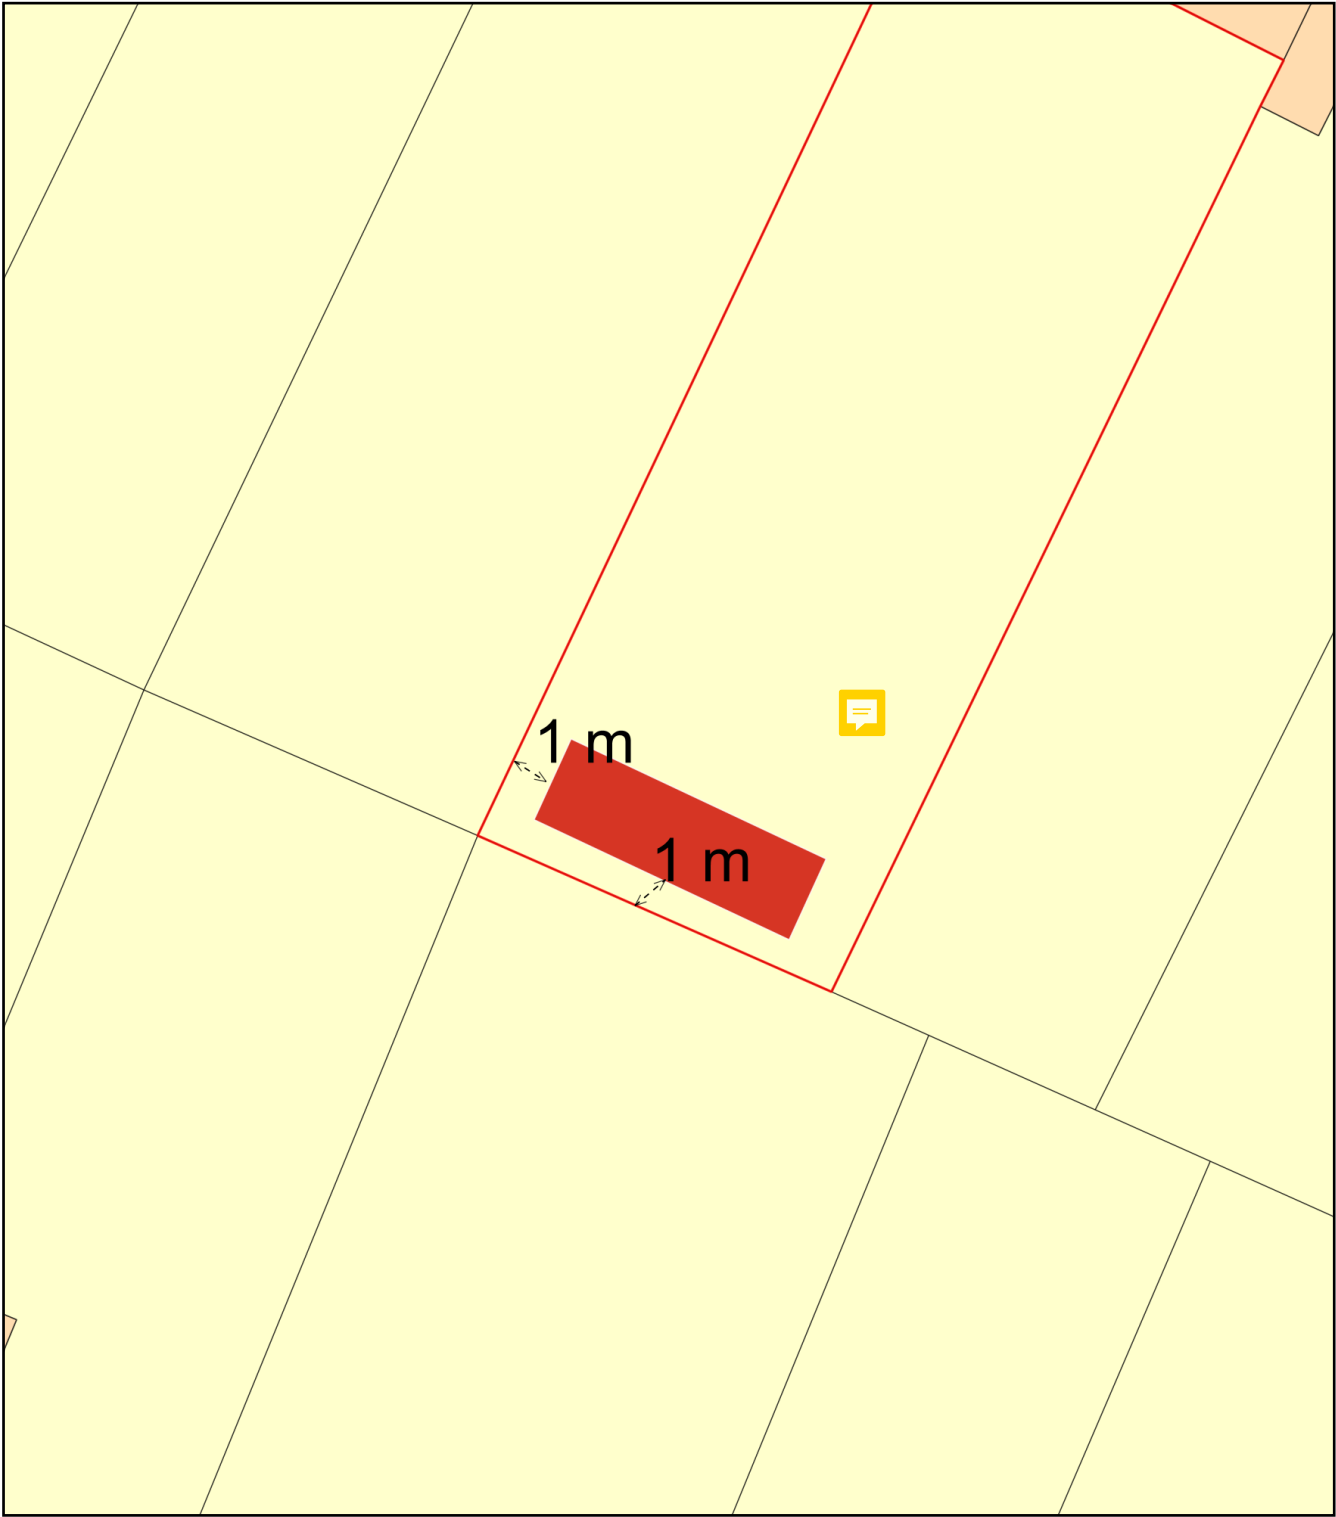

Plan Produced for: Daniel Jolley

Date Produced: 13 May 2024

Plan Reference Number: TQRQM24134144814458

Scale: 1:200 @ A4