


0 50 METRES LOCATION PLAN 1:1250 SCALE

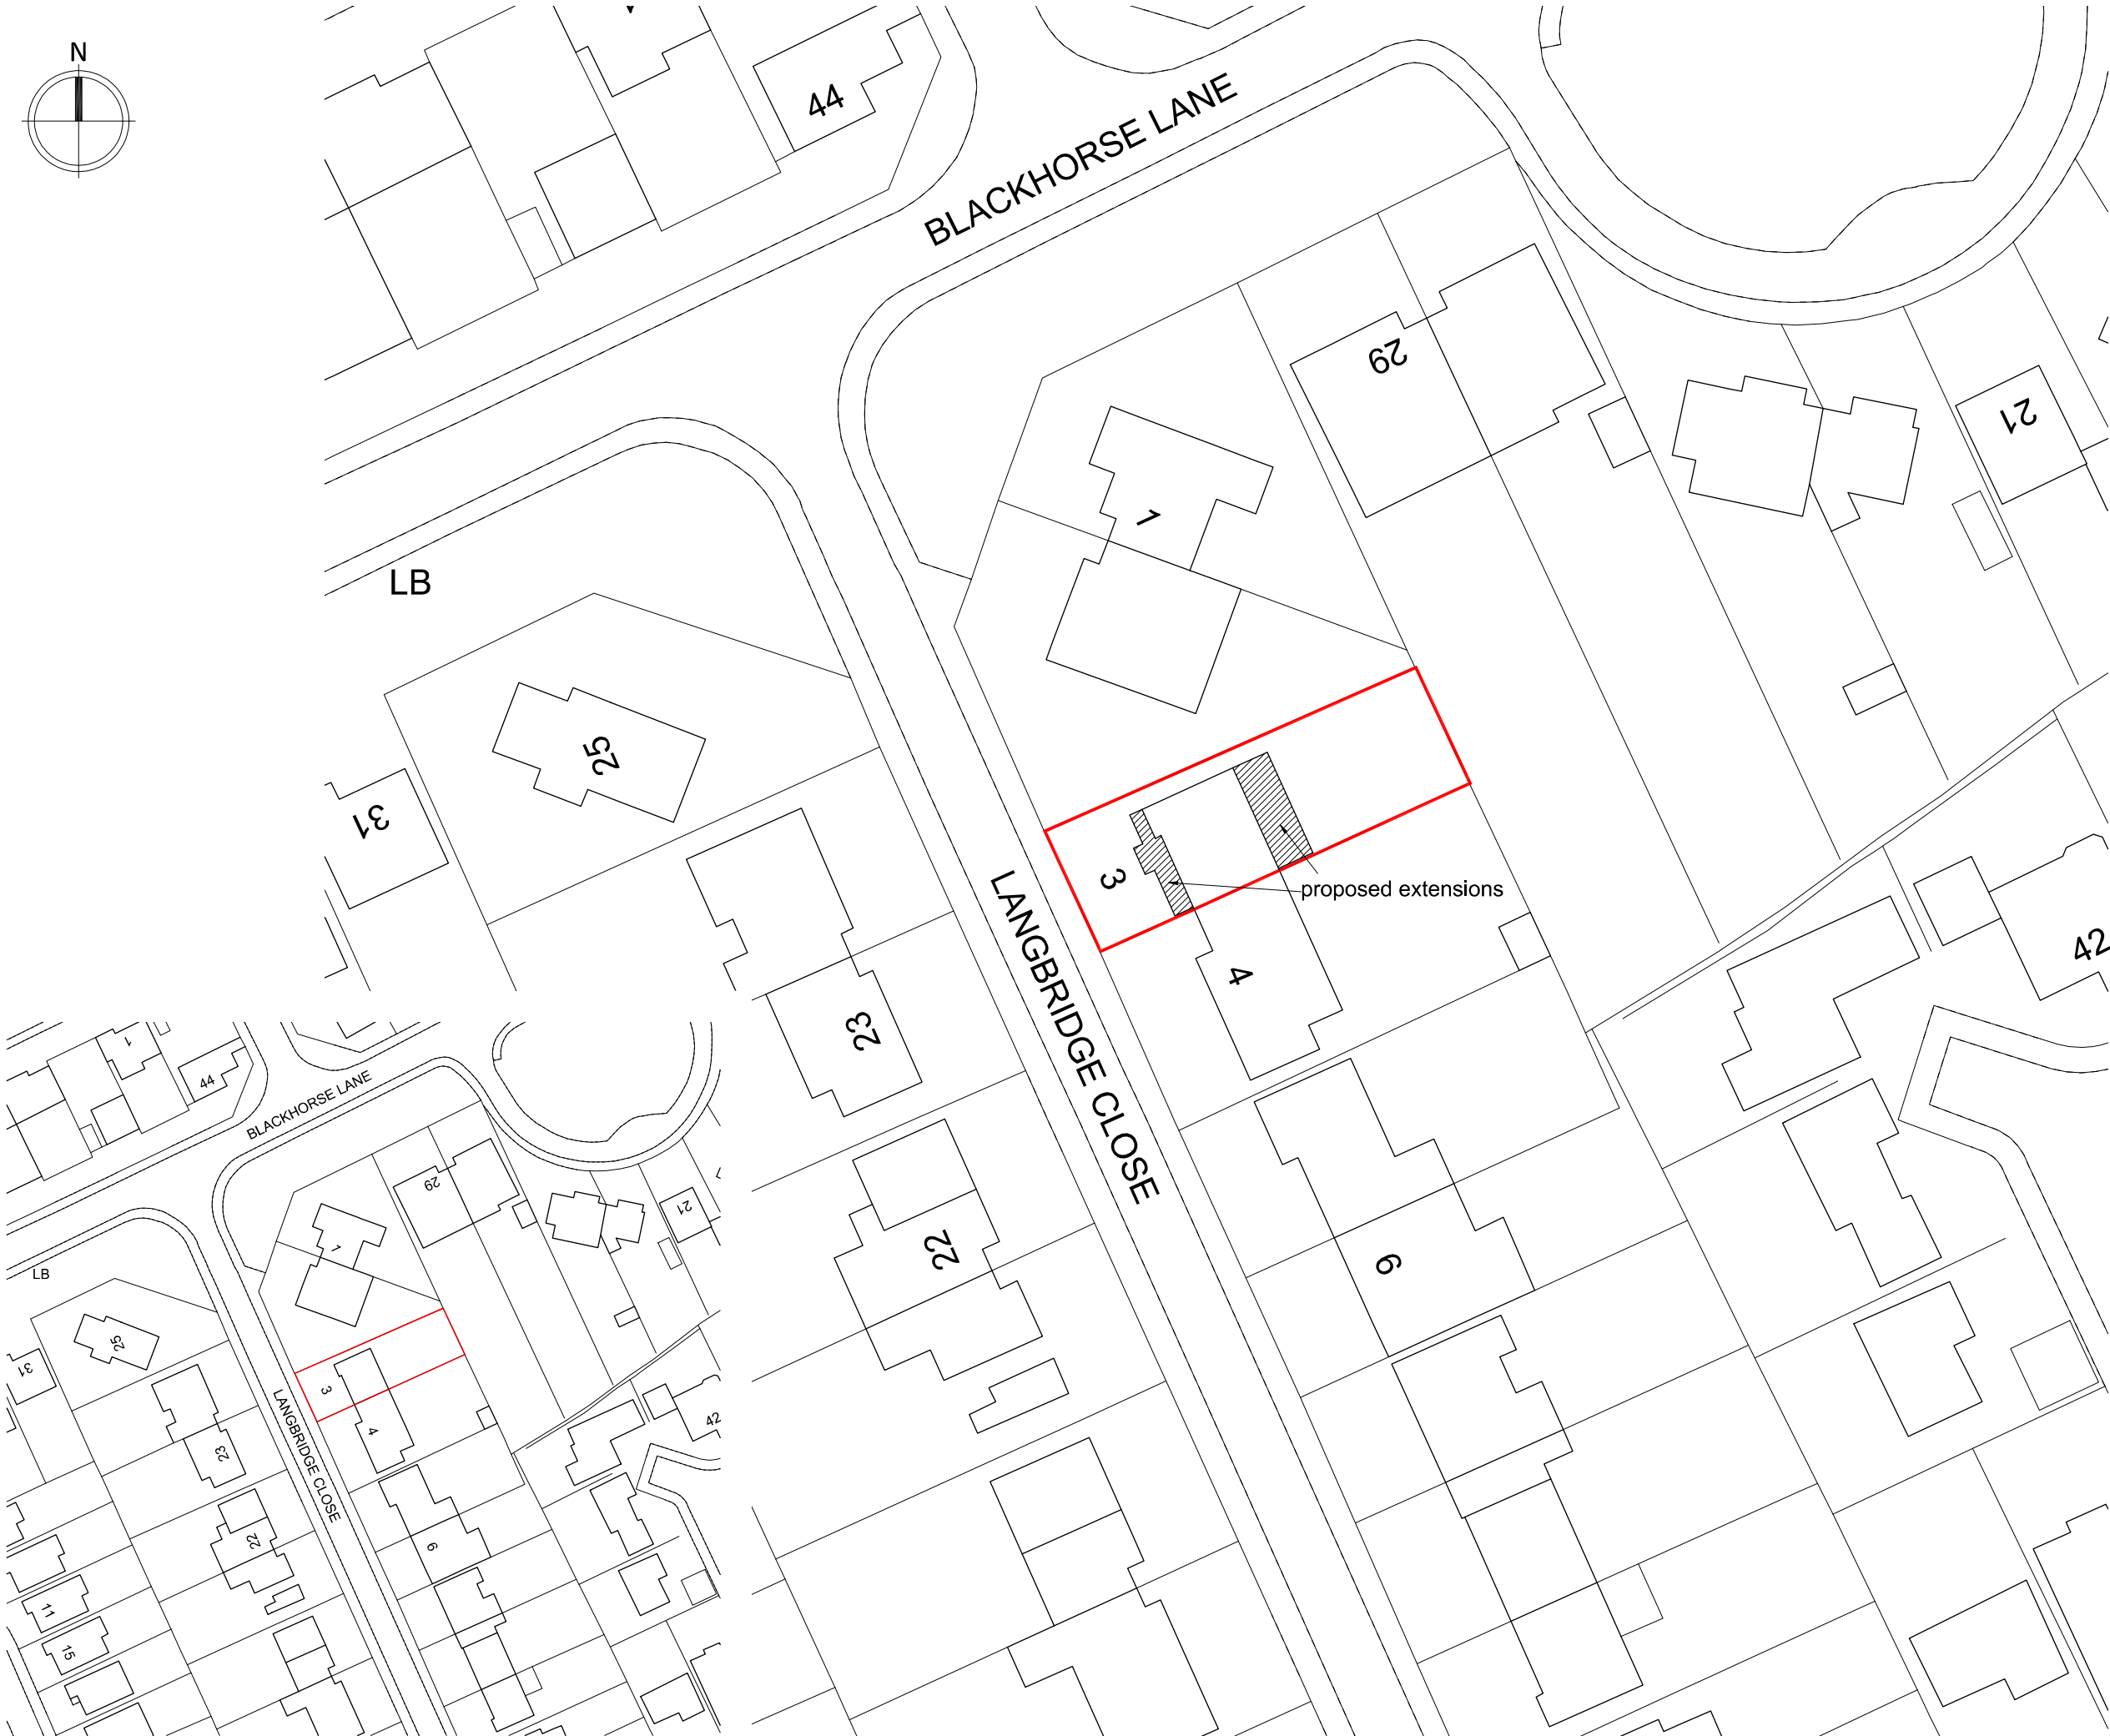

ORDNANCE SURVEY, (C) Crown Copyright and database rights 2021 OS 100047474



GENERAL NOTES

No.	Description
01	Check all dimensions on site

REVISIONS

Rev.	Date	Description



WHITEBRICK

29b Hermitage Road,
Hitchin, Hertfordshire, SG5 1BY.
info@whitebrick.studio

CLIENT

CM Battle

PROJECT

Extension and Alterations at
3 Langbridge Close, Hitchin,
Hertfordshire, SG4 9EL.

DRAWING TITLE

Site Location Plan

INFORMATION

Job ref	2410
Drawing no.	2410-00
Scale	1:500/1:1250 @ ISOA3
Date	May 24
Drawn	CWM