



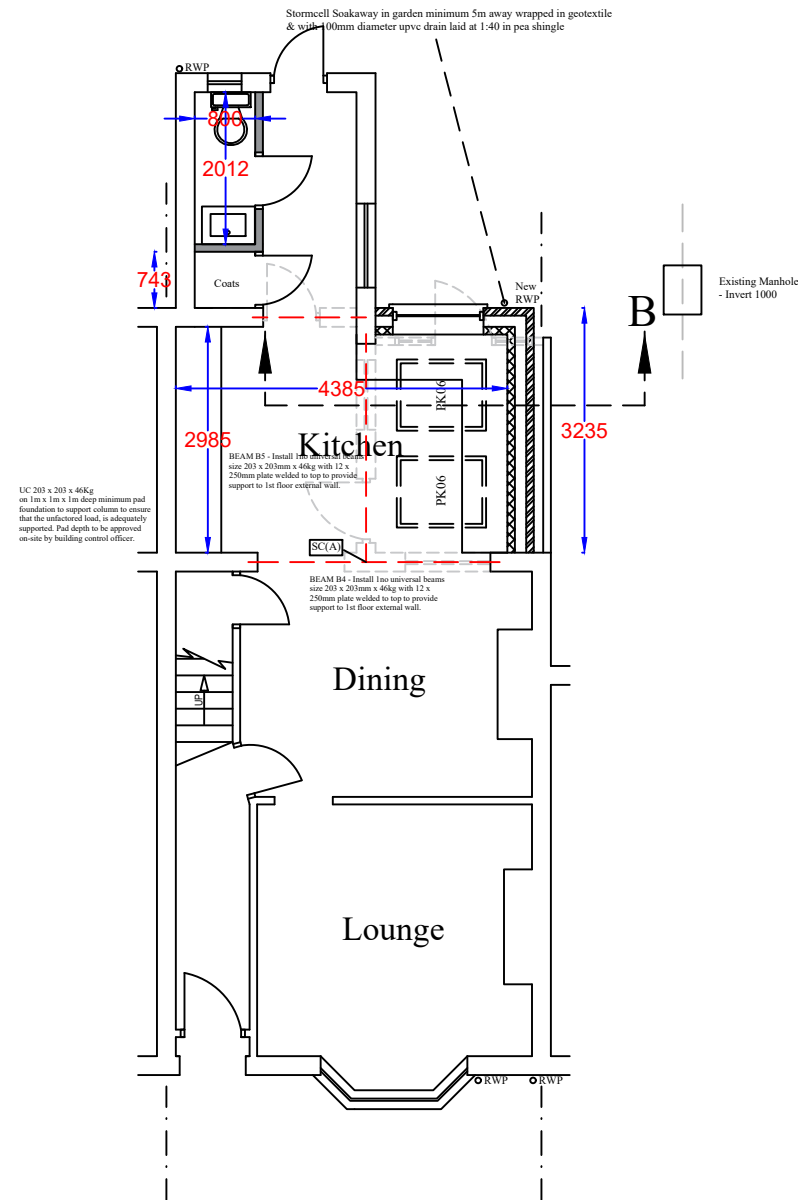


PROPOSED GROUND FLOOR LAYOUT

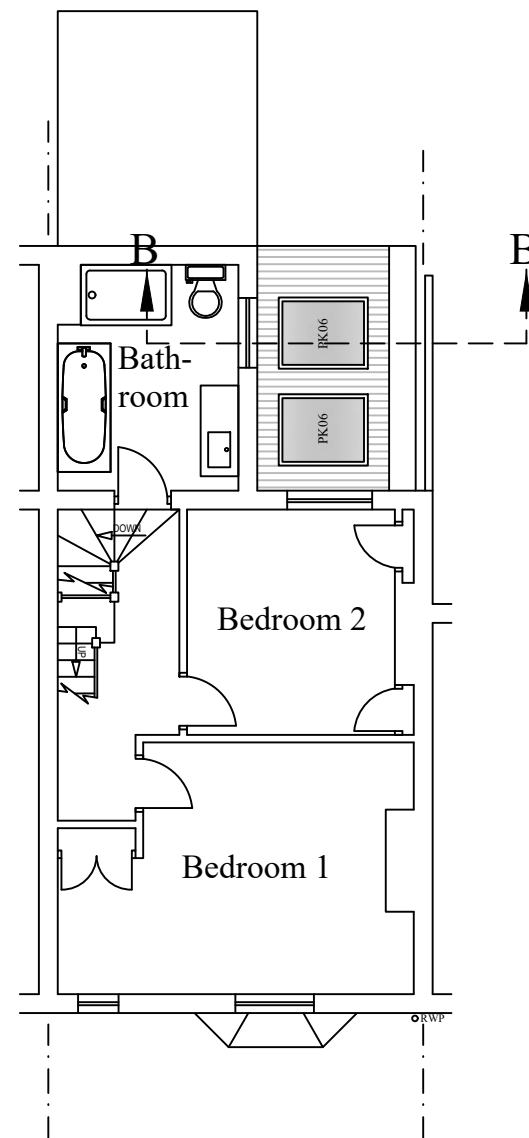

PROPOSED FIRST FLOOR LAYOUT

Notes

All drawings to be signed off by building control before the commencement of any works. If works commence on a Building Notice, the Builder/property owner commences works at their own risk and ELA Design (or its Officer's) cannot accept and liability whatsoever for these works carried out.

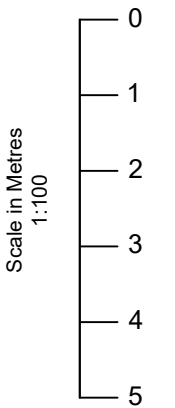

Key:			
Grade D2 Inter-linked Smoke detectors Heat detector			
Rev	Date	Details	By
A	23/02/25	Revision A	CE
Project: Rear Extension			
Drawing: Proposed Layout			
Address: 59 Arlesey Road, Ickleford, Hitchin, SG5 3TG			
Drawing N°: ELA/3			Rev: A
A3 Scale: 1:100	Drawn By: CE	Job No: 3190	Date: 23/02/25



ELA Design
Beechcroft
Riverside Avenue
Broxbourne
Herts
EN10 6RA

www.ela-design.co.uk

Tel:- 07979510821