


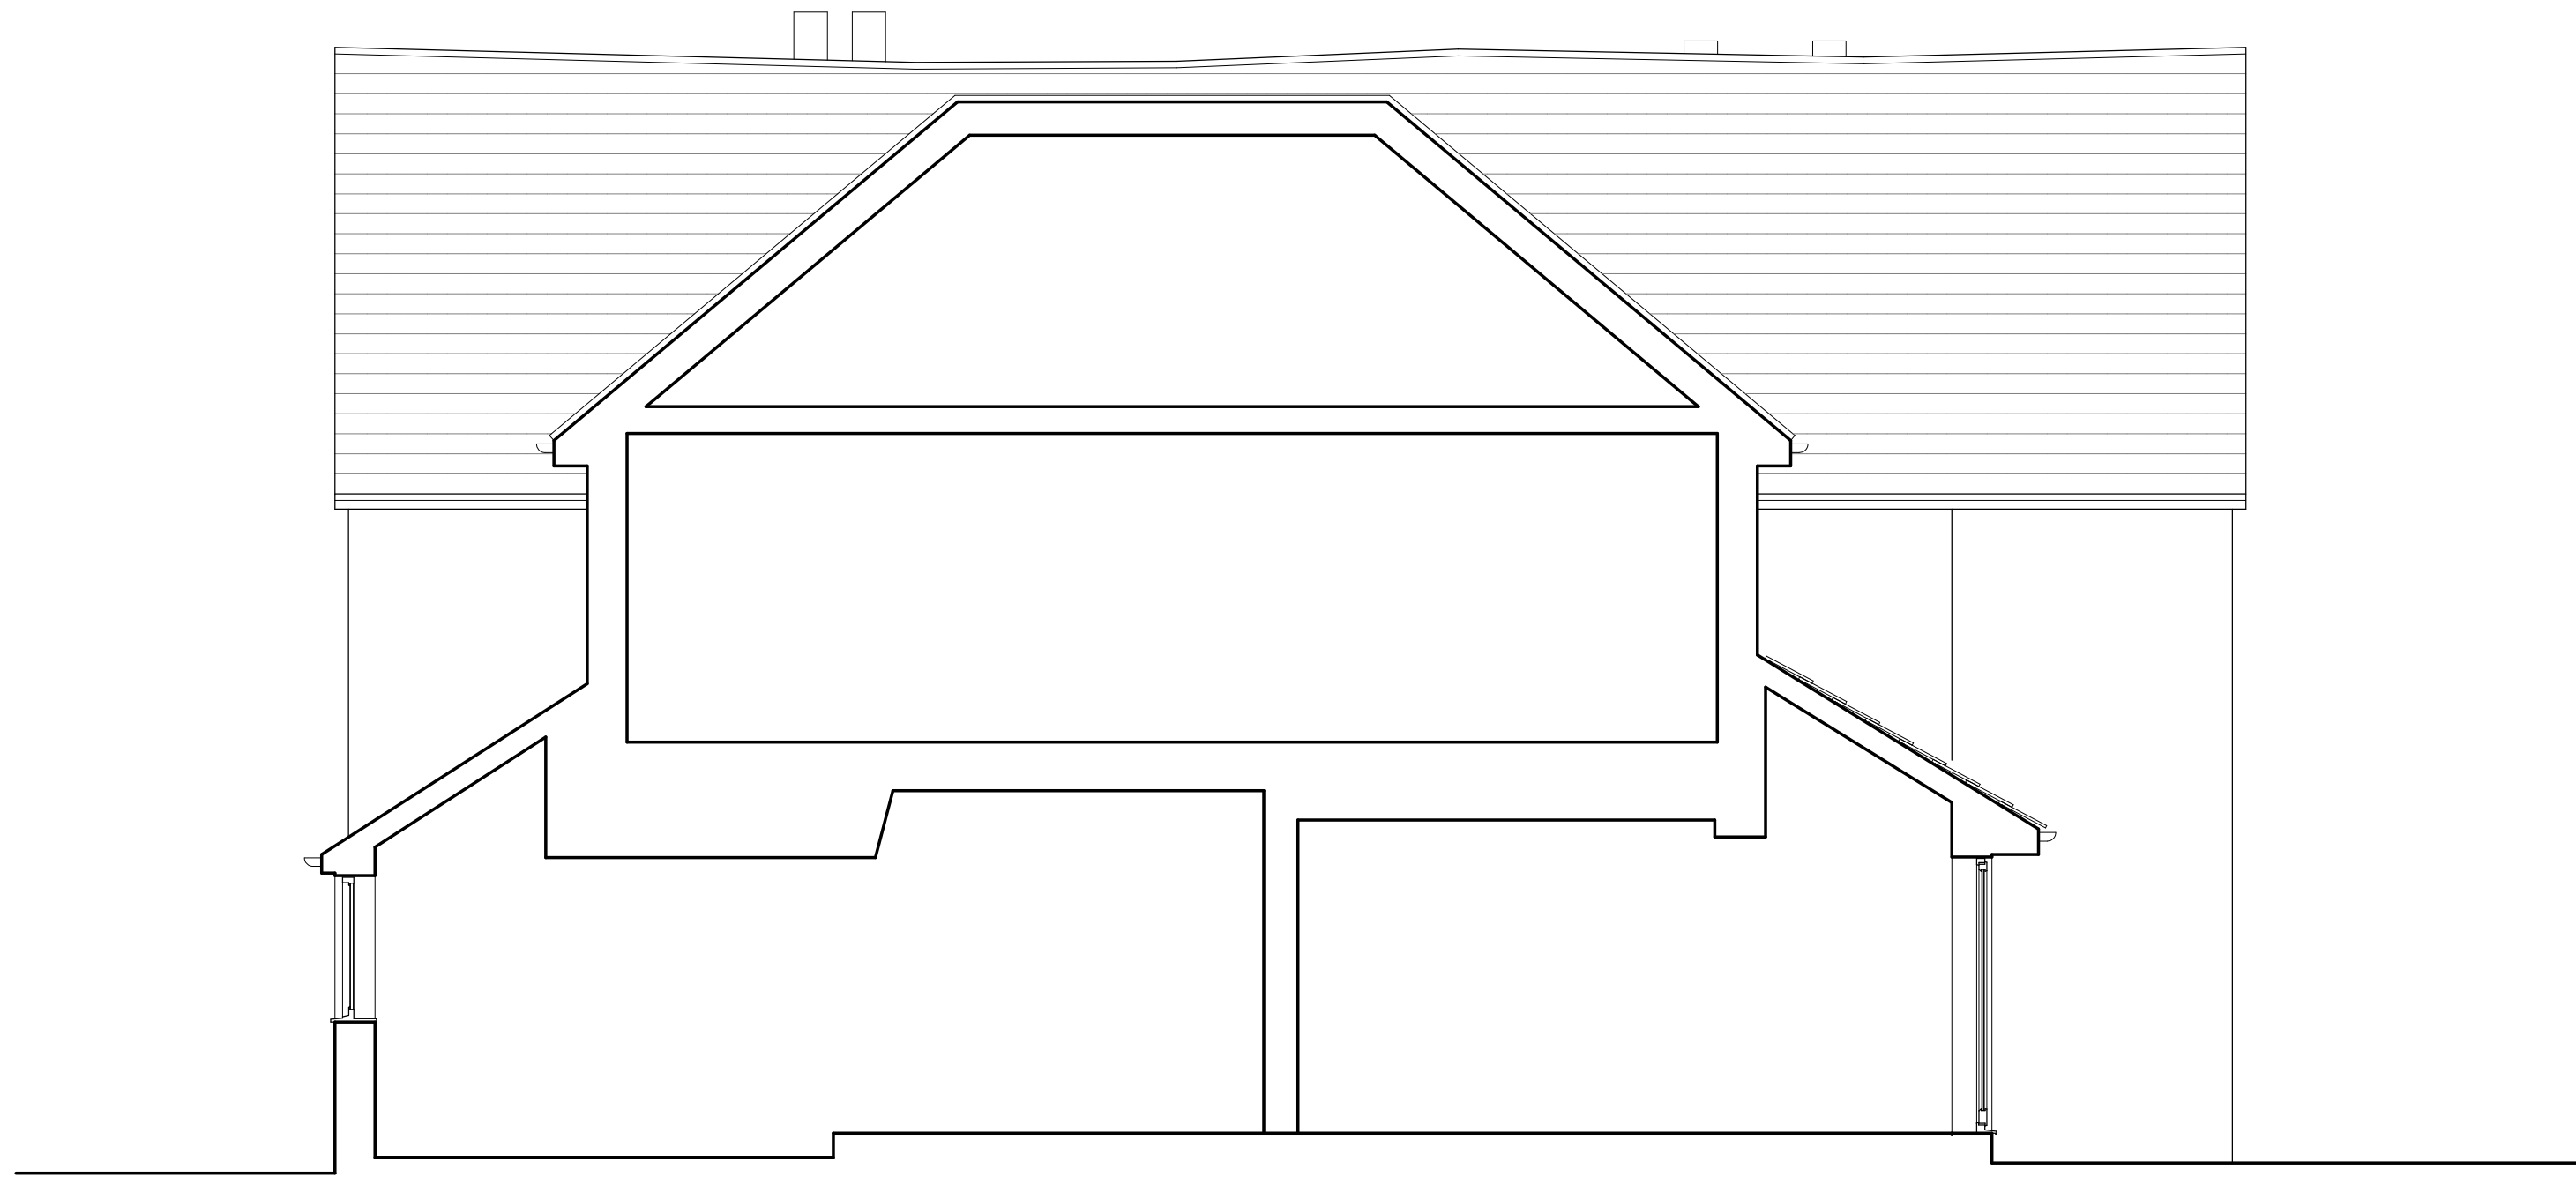


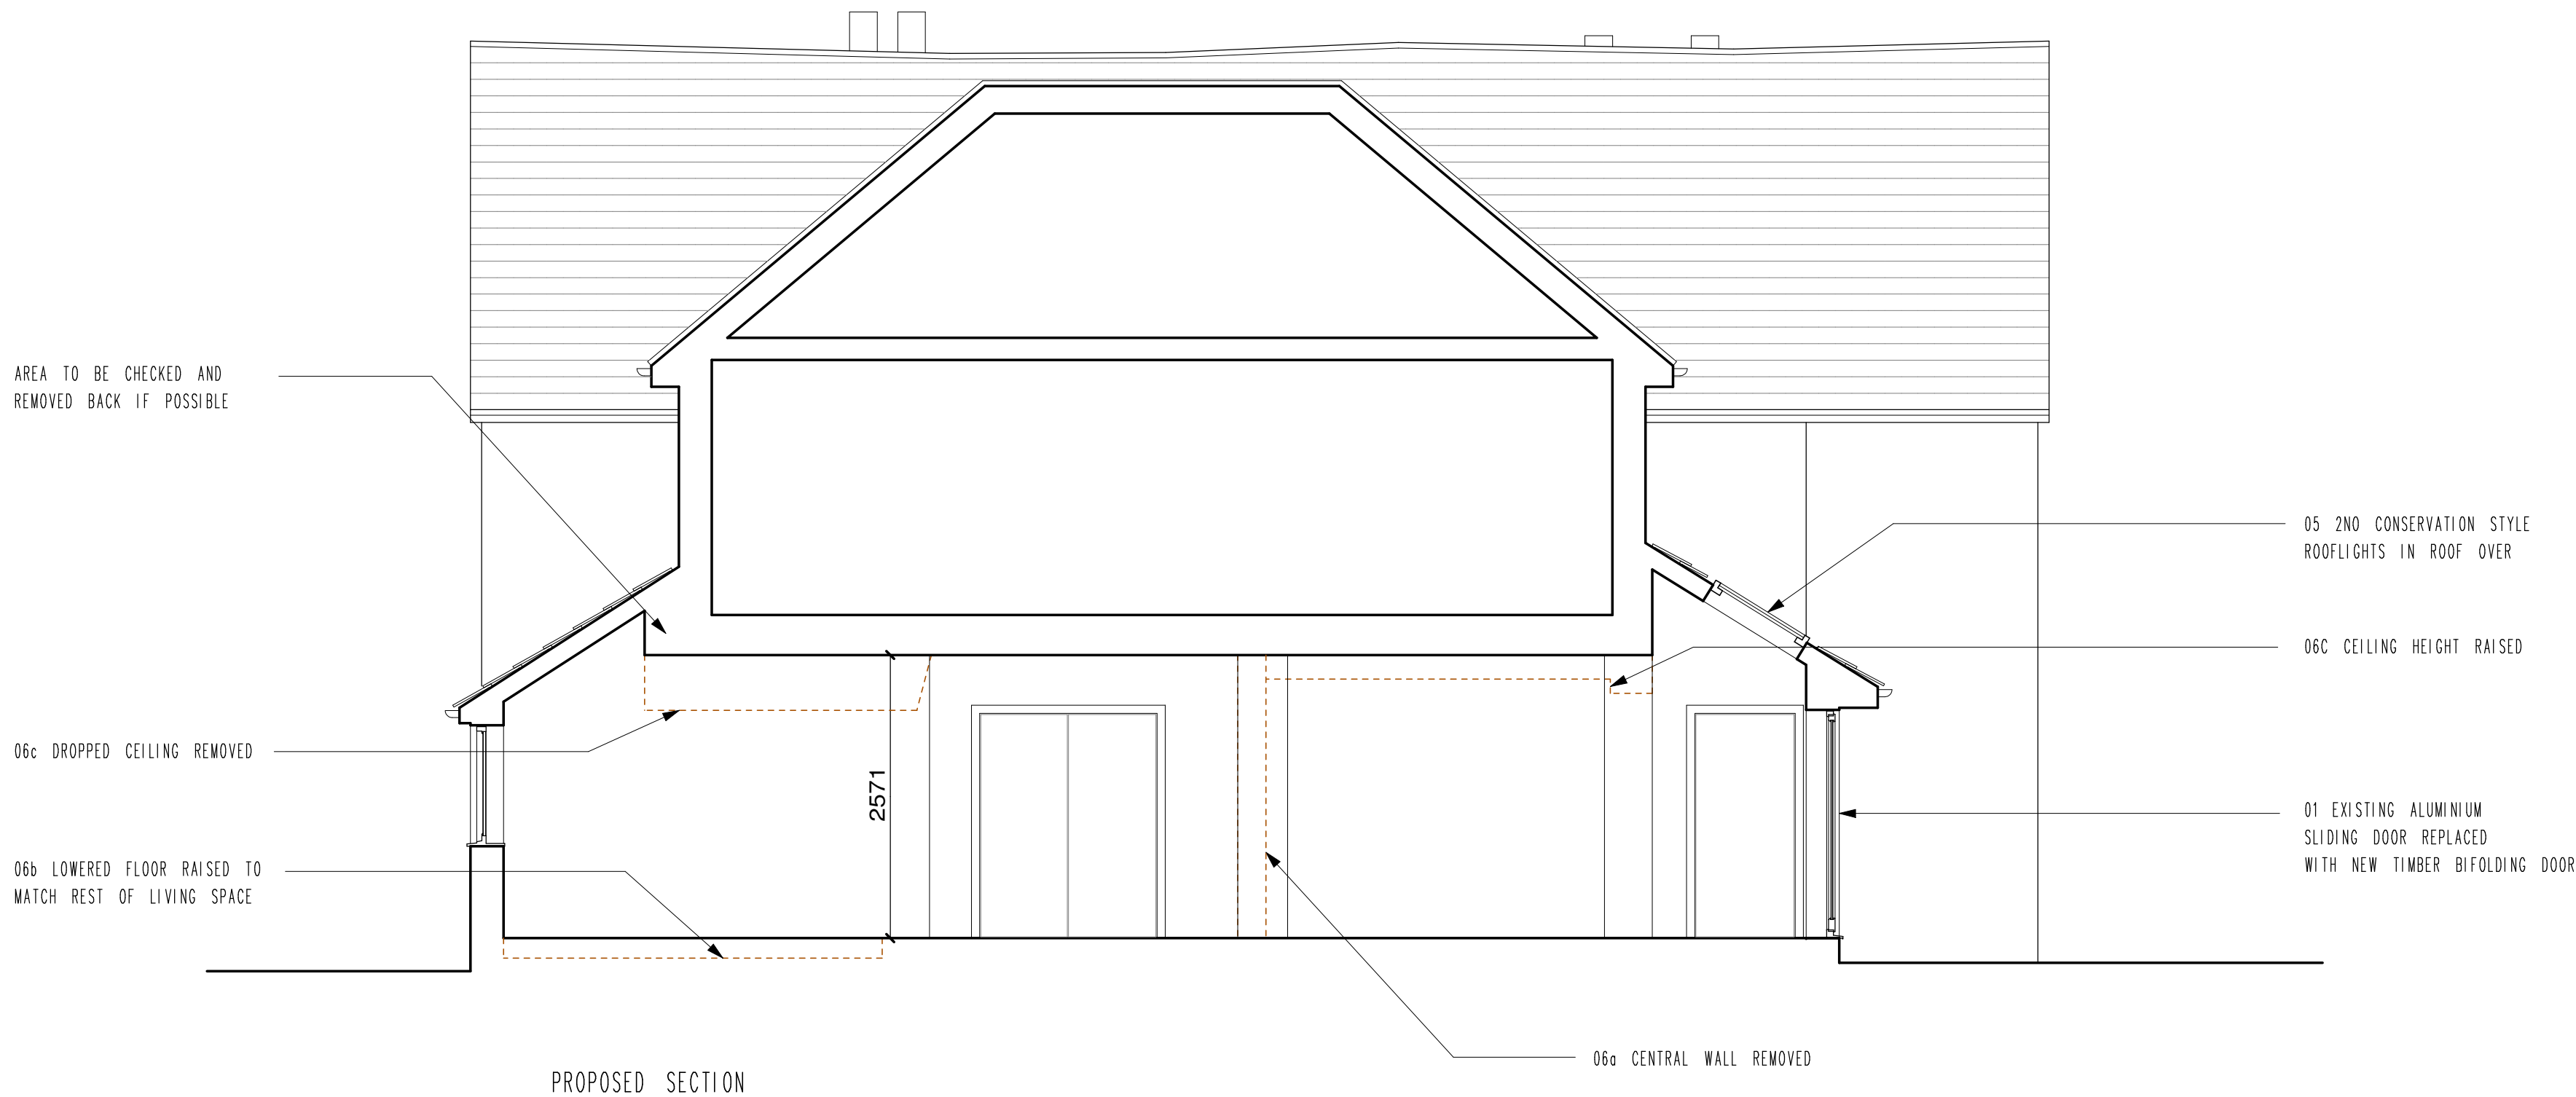

EXISTING SECTION

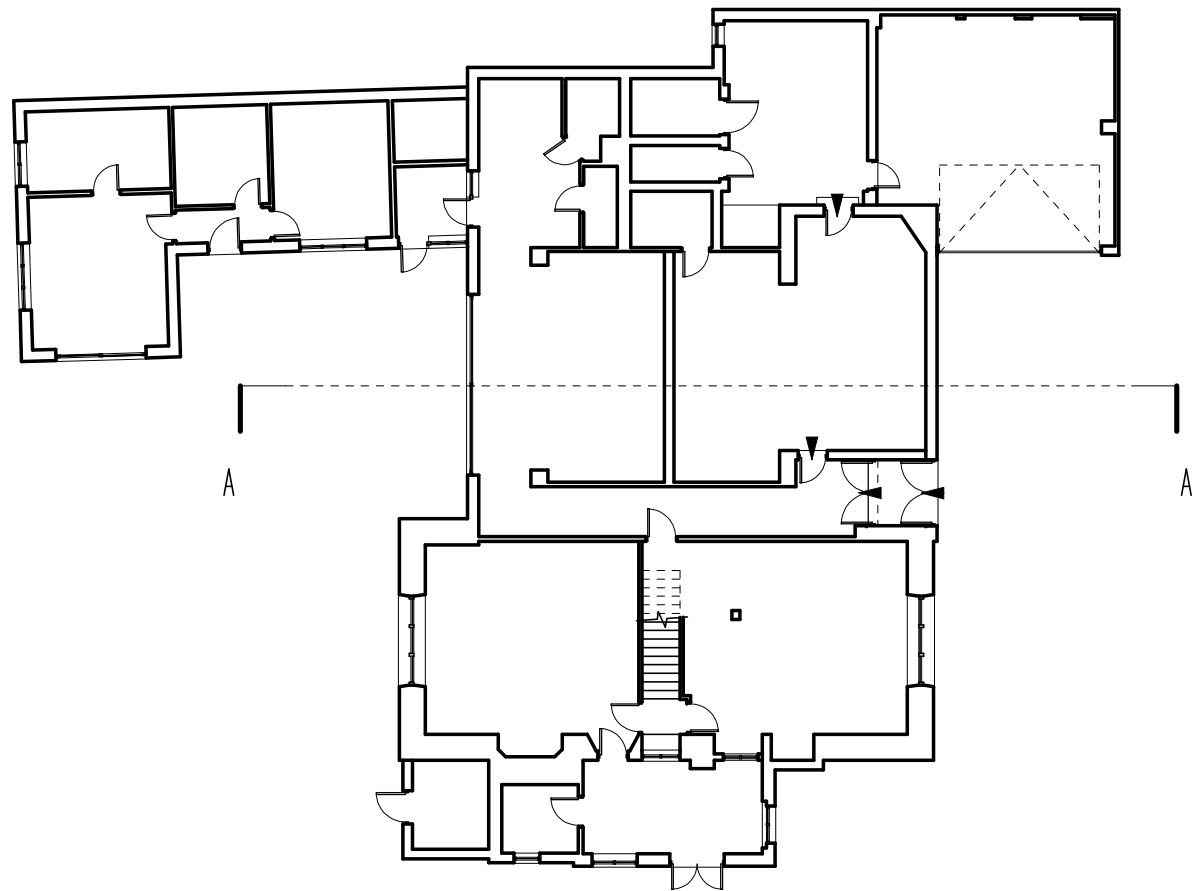

PROPOSED SECTION

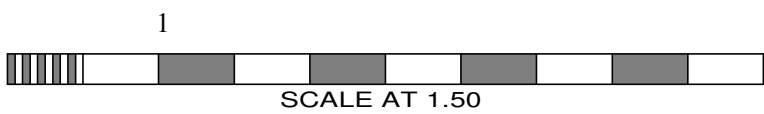

No.	Date	By	Contents
Revisions			

Site Address	DOCRWA MANOR 1 HITCHIN ROAD PURTON SG5 3PZ
--------------	---

Job Title	AMENDMENTS TO LISTED BUILDING
-----------	----------------------------------

Drawing Title	EXISTING AND PROPOSED SECTIONS AA
Scale	1:50@A1
Date	03/25
Drawn by	SB

	Alan Cox Architects Architectural & Planning Consultants TEL: 020 - 8440 - 7777 Web: coxassociates.co.uk
---	--

Org.No.	567225-013
Rev.	A