

TG JONES

## LETCHWORTH GARDEN CITY - 4470

GROUND FLOOR SHOP AND FIRST FLOOR, 21 LEYS AVENUE, LETCHWORTH, SG6 3EA




EXISTING



PROPOSED


**LEFT FACIA**

Fret cut 2mm aluminium tray backed in 3mm opal 050.  
Painted RAL 5002 - Note; Contains 139° bend to last 205mm section.  
Height from floor approx. 3293mm  
Panel - 3405x560mm

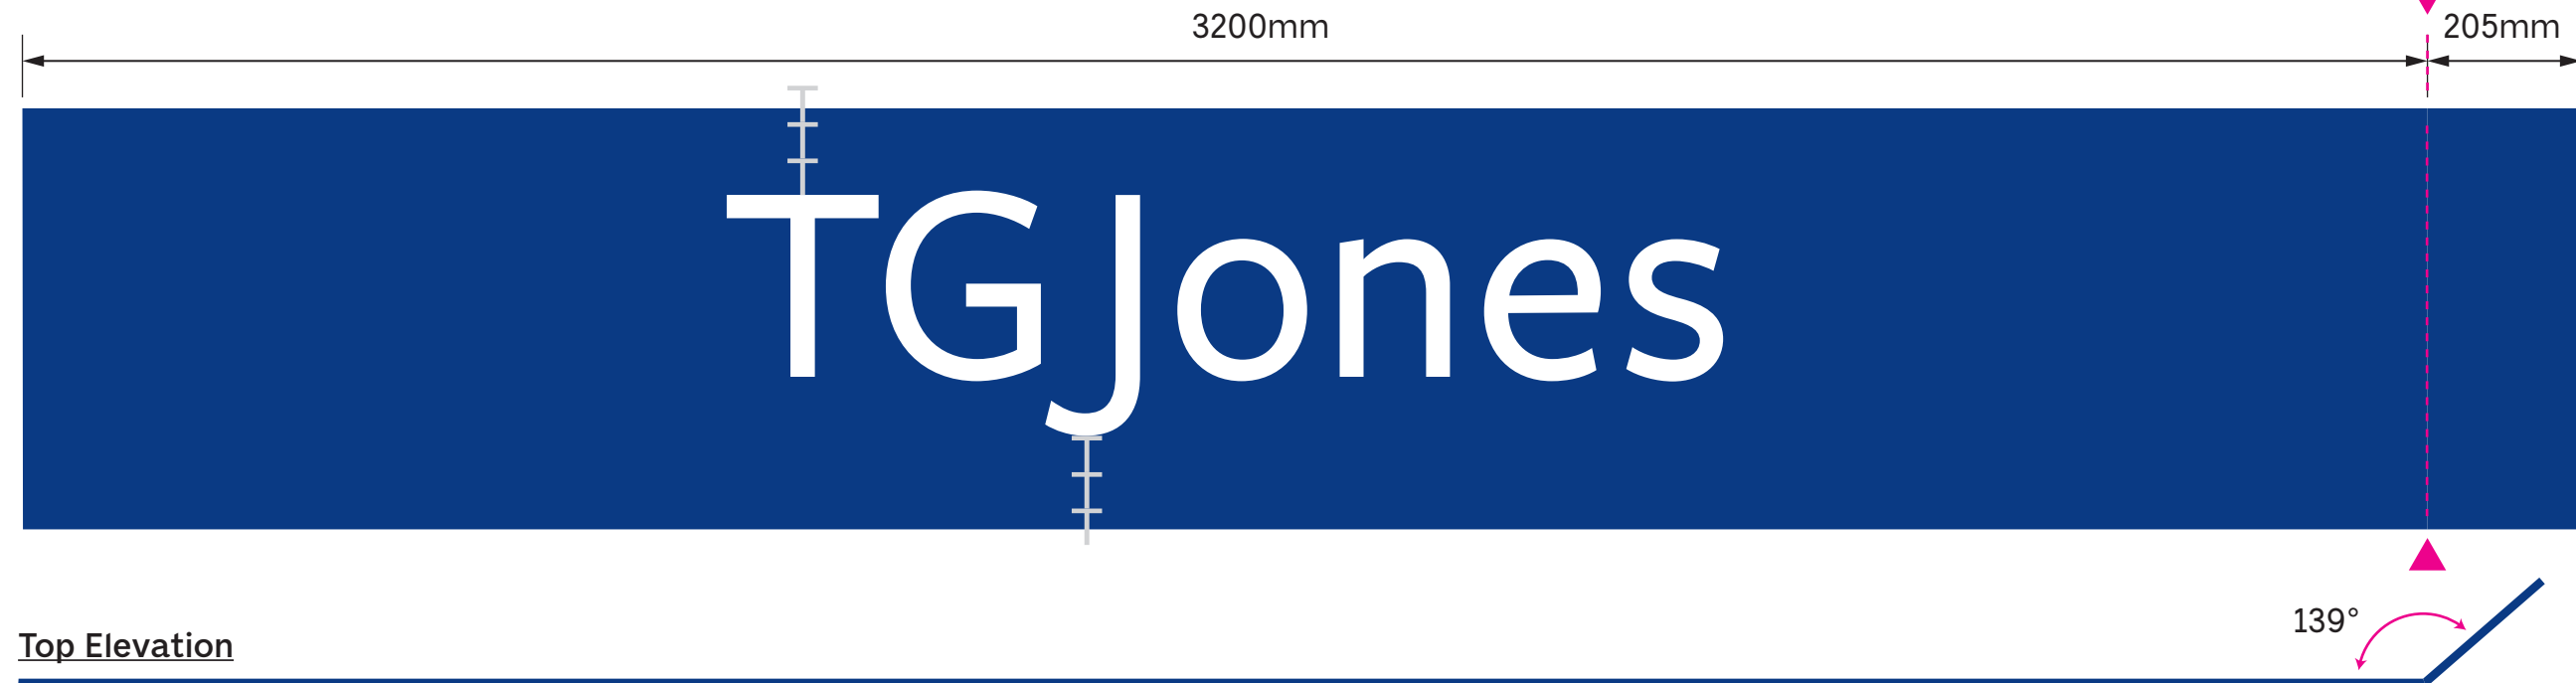

CAP HEIGHT OF 'T' - 242mm

**Stencil cut & backed**

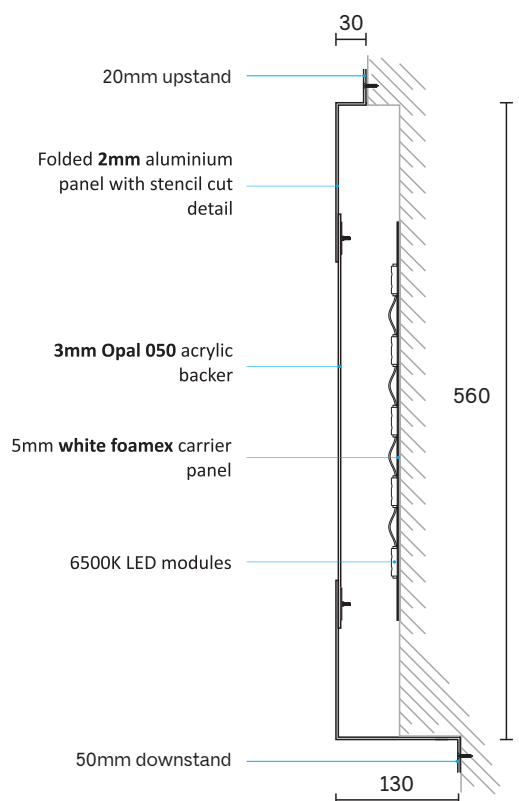


**Section Detail:**


1. Fret cut 2mm Aluminium Tray 560mm High, backed in 3mm Opal 050, with 30mm deep top return and 130mm deep bottom return, with 5mm white foam LED carrier panel with 6500K LED Modules



**MIDDLE FACIA**  
Aluminium tray. Painted RAL 5002 - Note; Contains 139° bend to last  
195mm section.  
Height from floor approx. 3293mm  
Panel - 2165x560mm

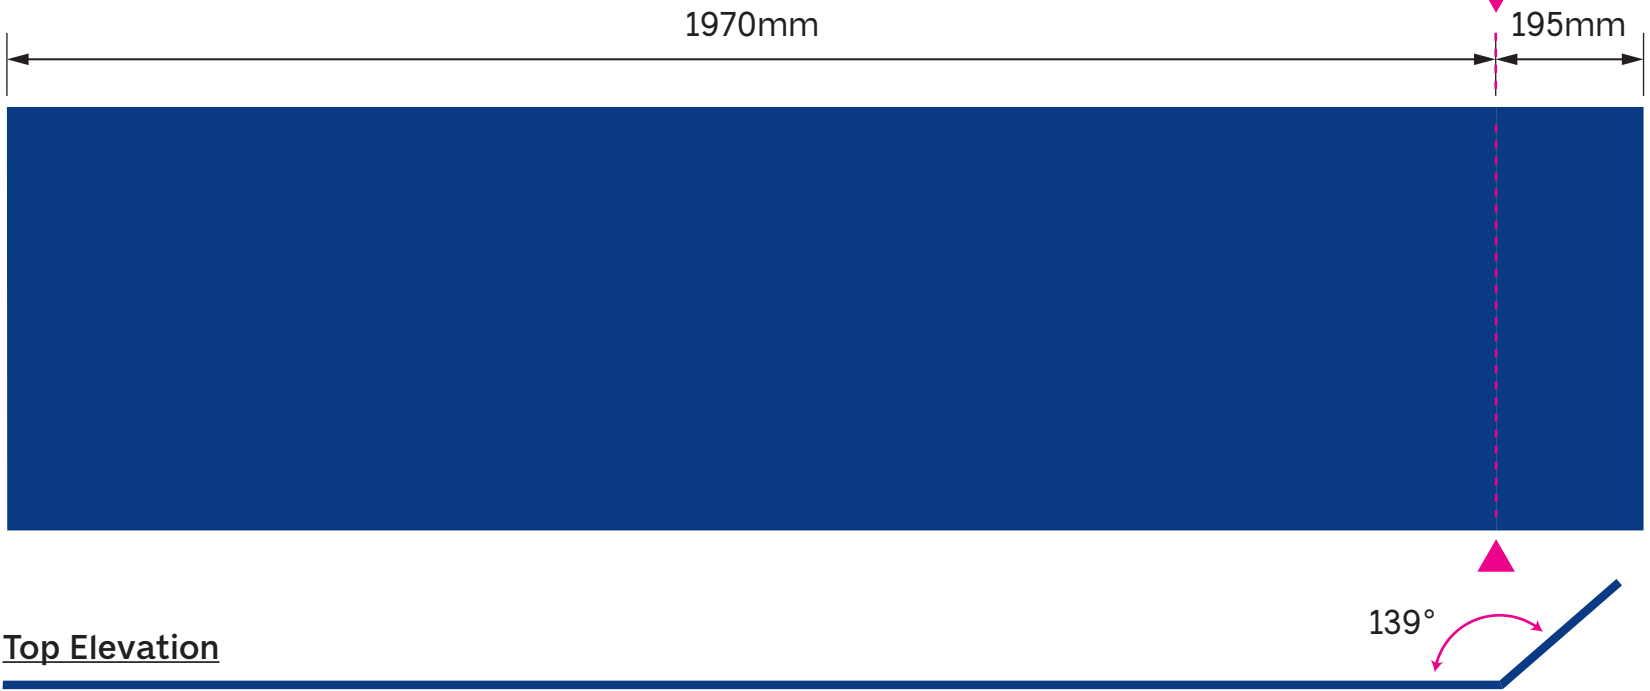

Folded Aluminium Tray

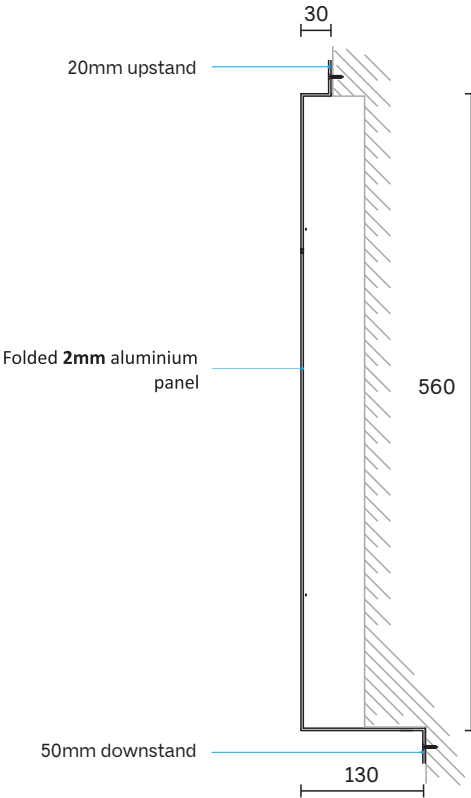

Section Detail:  
Aluminium Tray 560mm High with 30mm deep top return and 130mm deep bottom return.



**FRONT FACIA**

Fret cut 2mm aluminium tray backed in 3mm opal 050.

Painted RAL 5002


Height from floor approx. 3293mm

Panel - 7930x560mm




CAP HEIGHT OF 'T' - 242mm

Clear Space (Visual only - Not to scale)

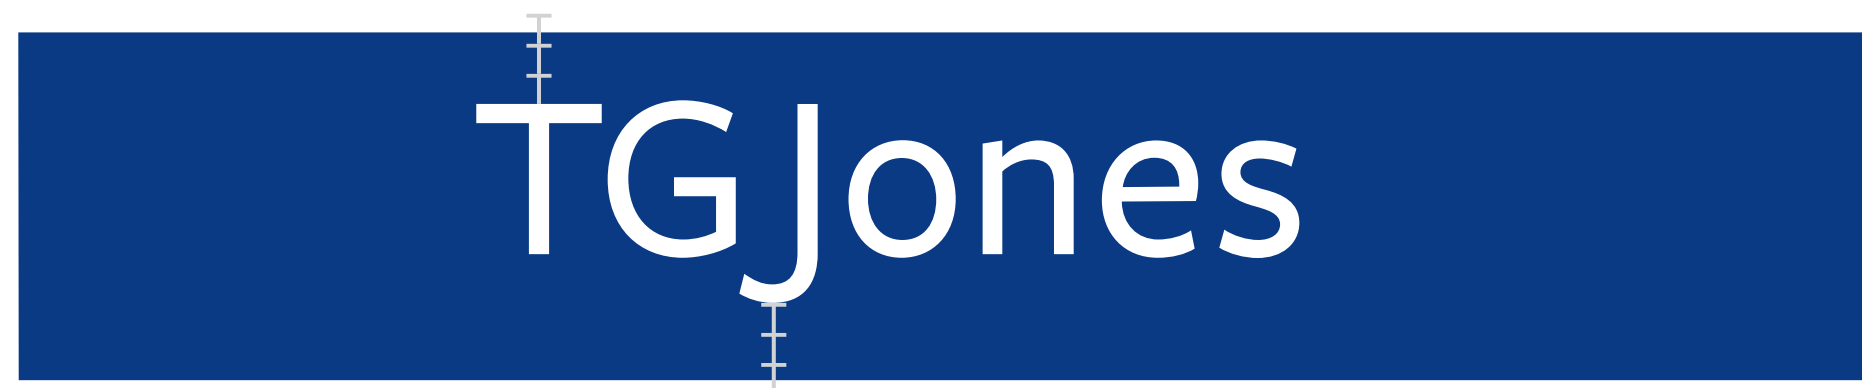

RAL 5002

**Stencil cut & backed**

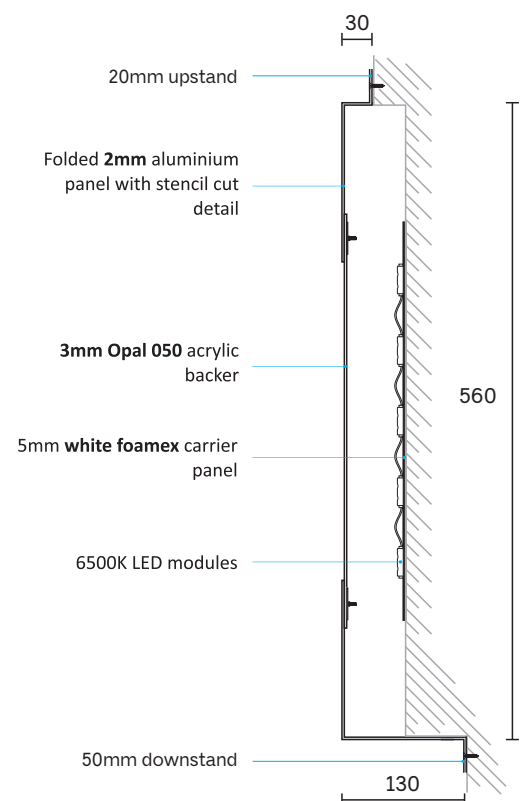


**Section Detail:**

1. Fret cut 2mm Aluminium Tray 560mm High, backed in 3mm Opal 050, with 30mm deep top return and 130mm deep bottom return, with 5mm white foam LED carrier panel with 6500K LED Modules

**PROTRUDING SIGN**


REPLACE WITH NEW SIGN USING EXISITING BRACKET  
PAINTED BLUE RAL 5002  
500x900mm

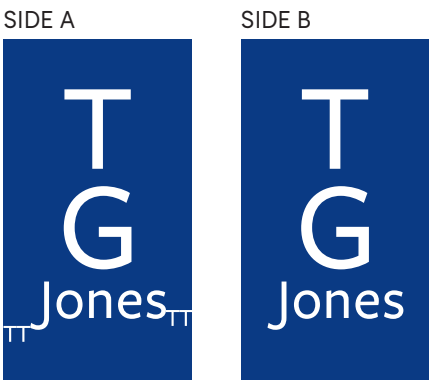

EXISITING



PROPOSED

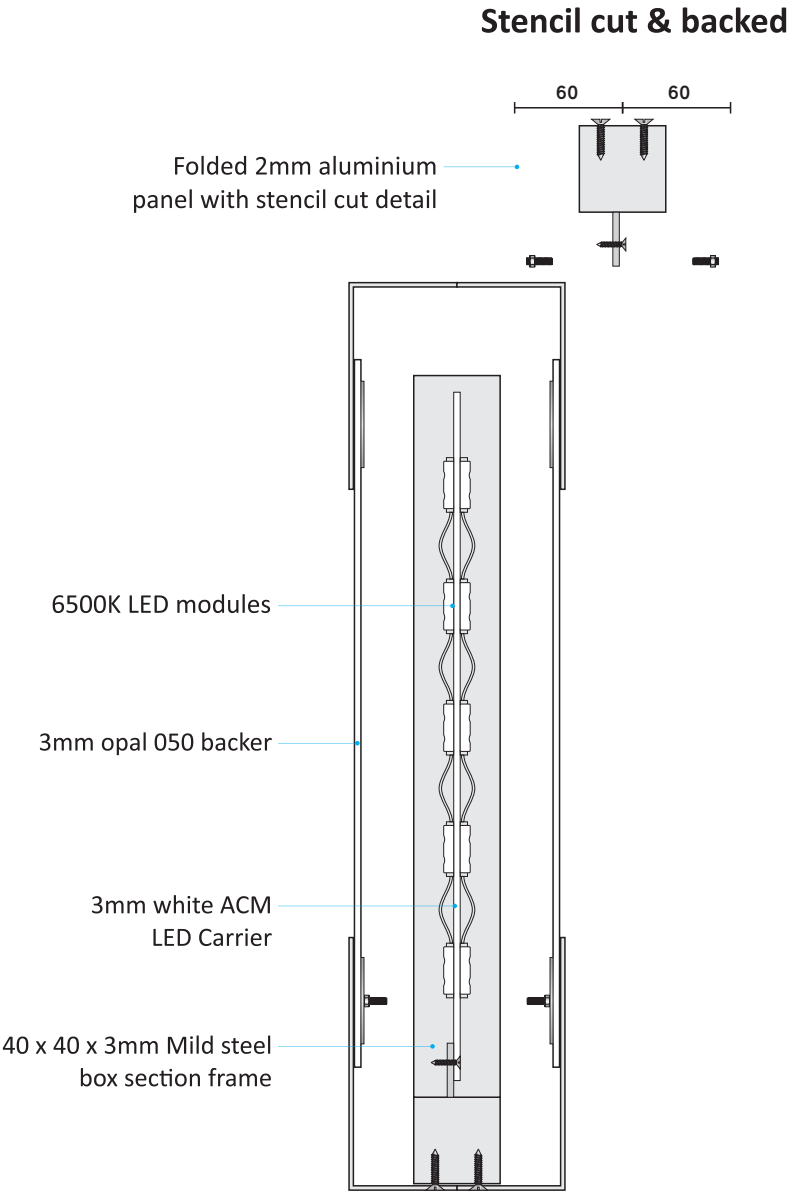

**Section Detail:**

Back to back Fret cut 2mm Aluminium trays 60mm deep each backed in 3mm Opal 050, with 40mm Mild Steel SHS internal frame, central 3mm White ACM LED carrier panel with 6500K LED Modules to both faces.

SCALE 1:20

0 0.2 0.4 0.6 0.8 1 2m



GOODS ENTRANCE  
5MM FOAMEX  
475X475MM)



EXISTING



PROPOSED