



REVISIONS
Rev A - Chimneys retained.

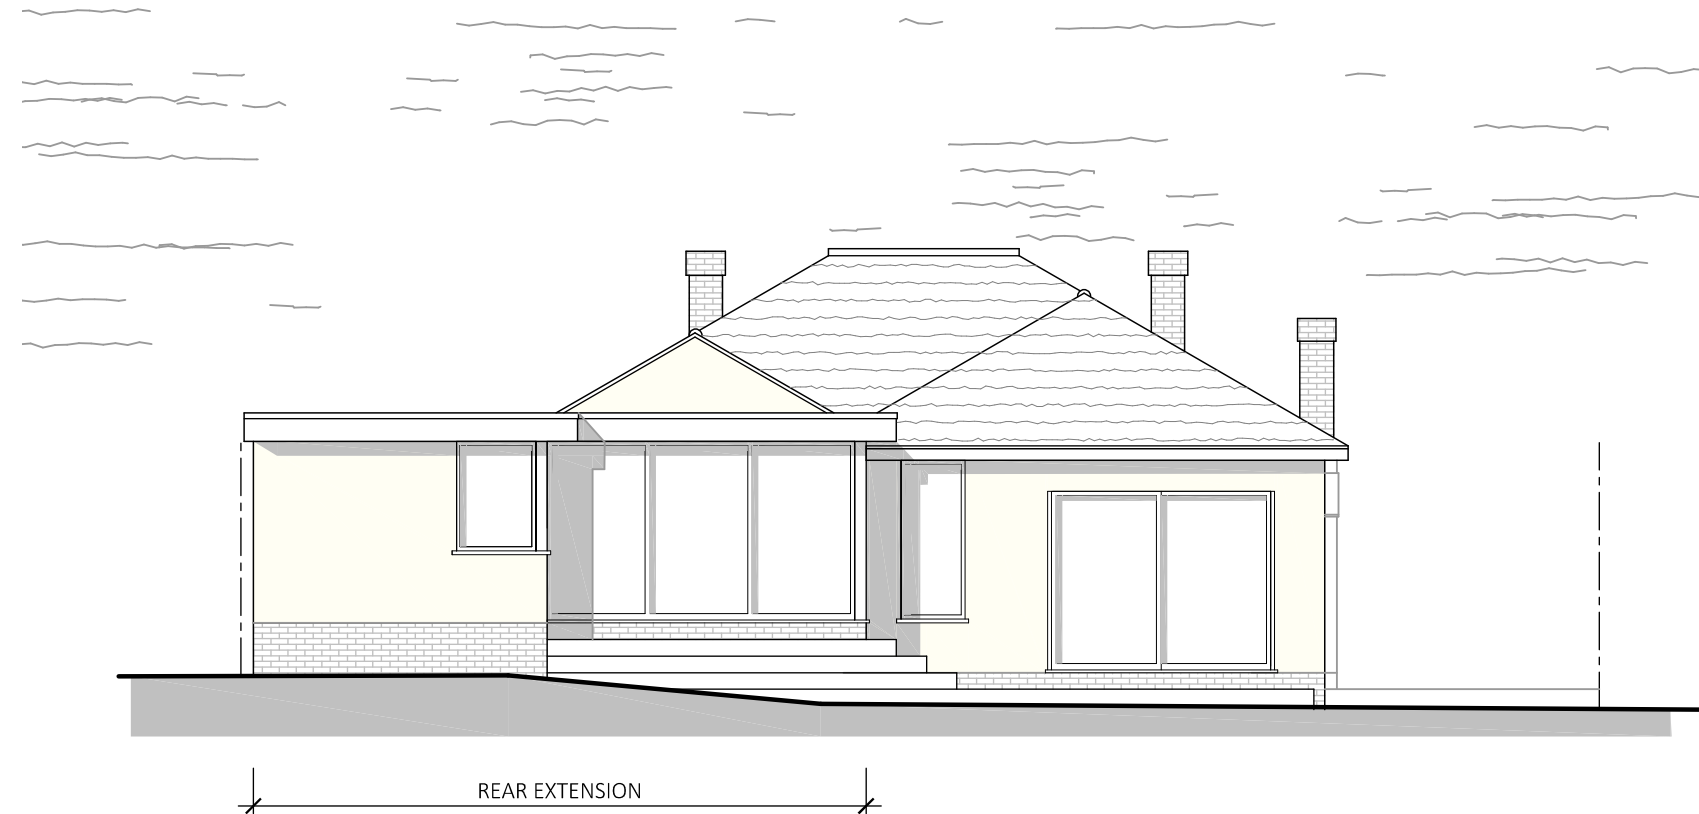

REAR ELEVATION EAST

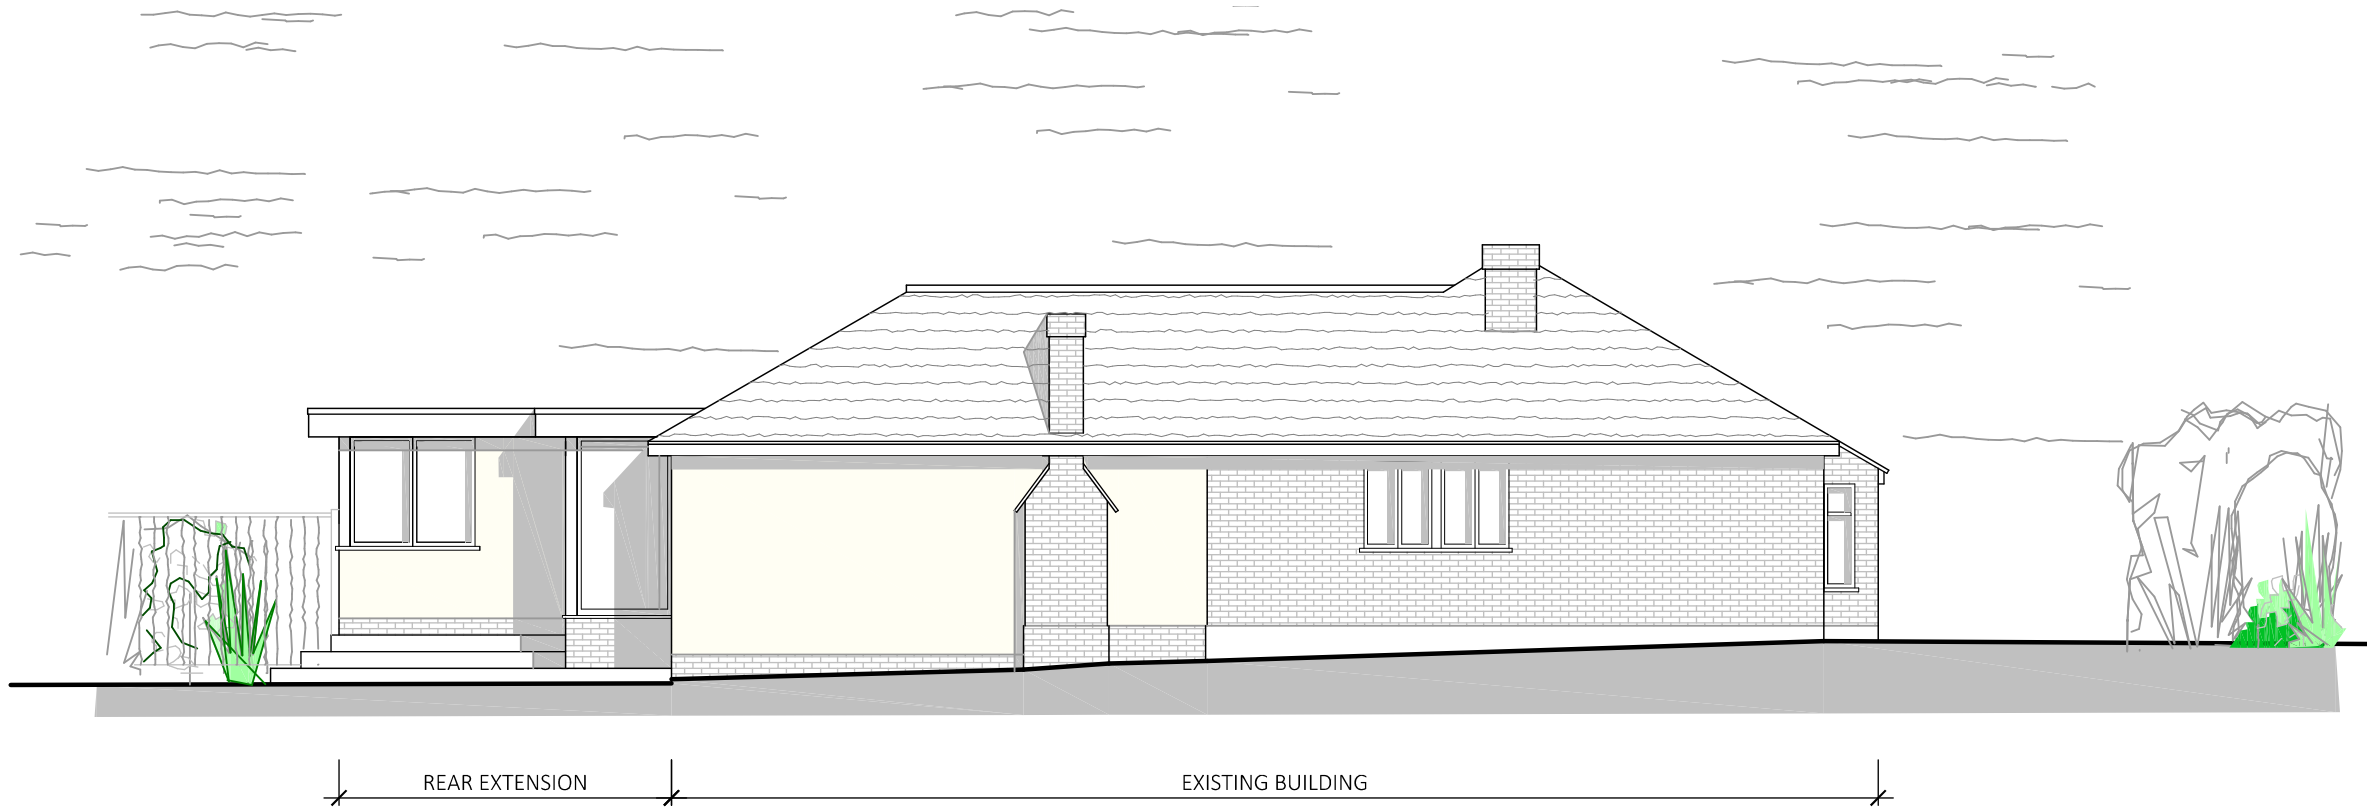

SIDE ELEVATION NORTH

PROPOSED ELEVATIONS 2 of 2

0246810

Metres @1:100

©

Copyright ASA 2024

PROPOSED ALTERATIONS
67 OLD NORTH ROAD
ROYSTON
HERTS SG8 5ER

1:100 @ A3
2996.08A

ALLEN SMITH ASSOCIATES
Architectural Planning and Design
Tel: 01763 247400 - 01485 297049 E mail: arcitek@allensmith.co.uk
www.allensmith.co.uk