



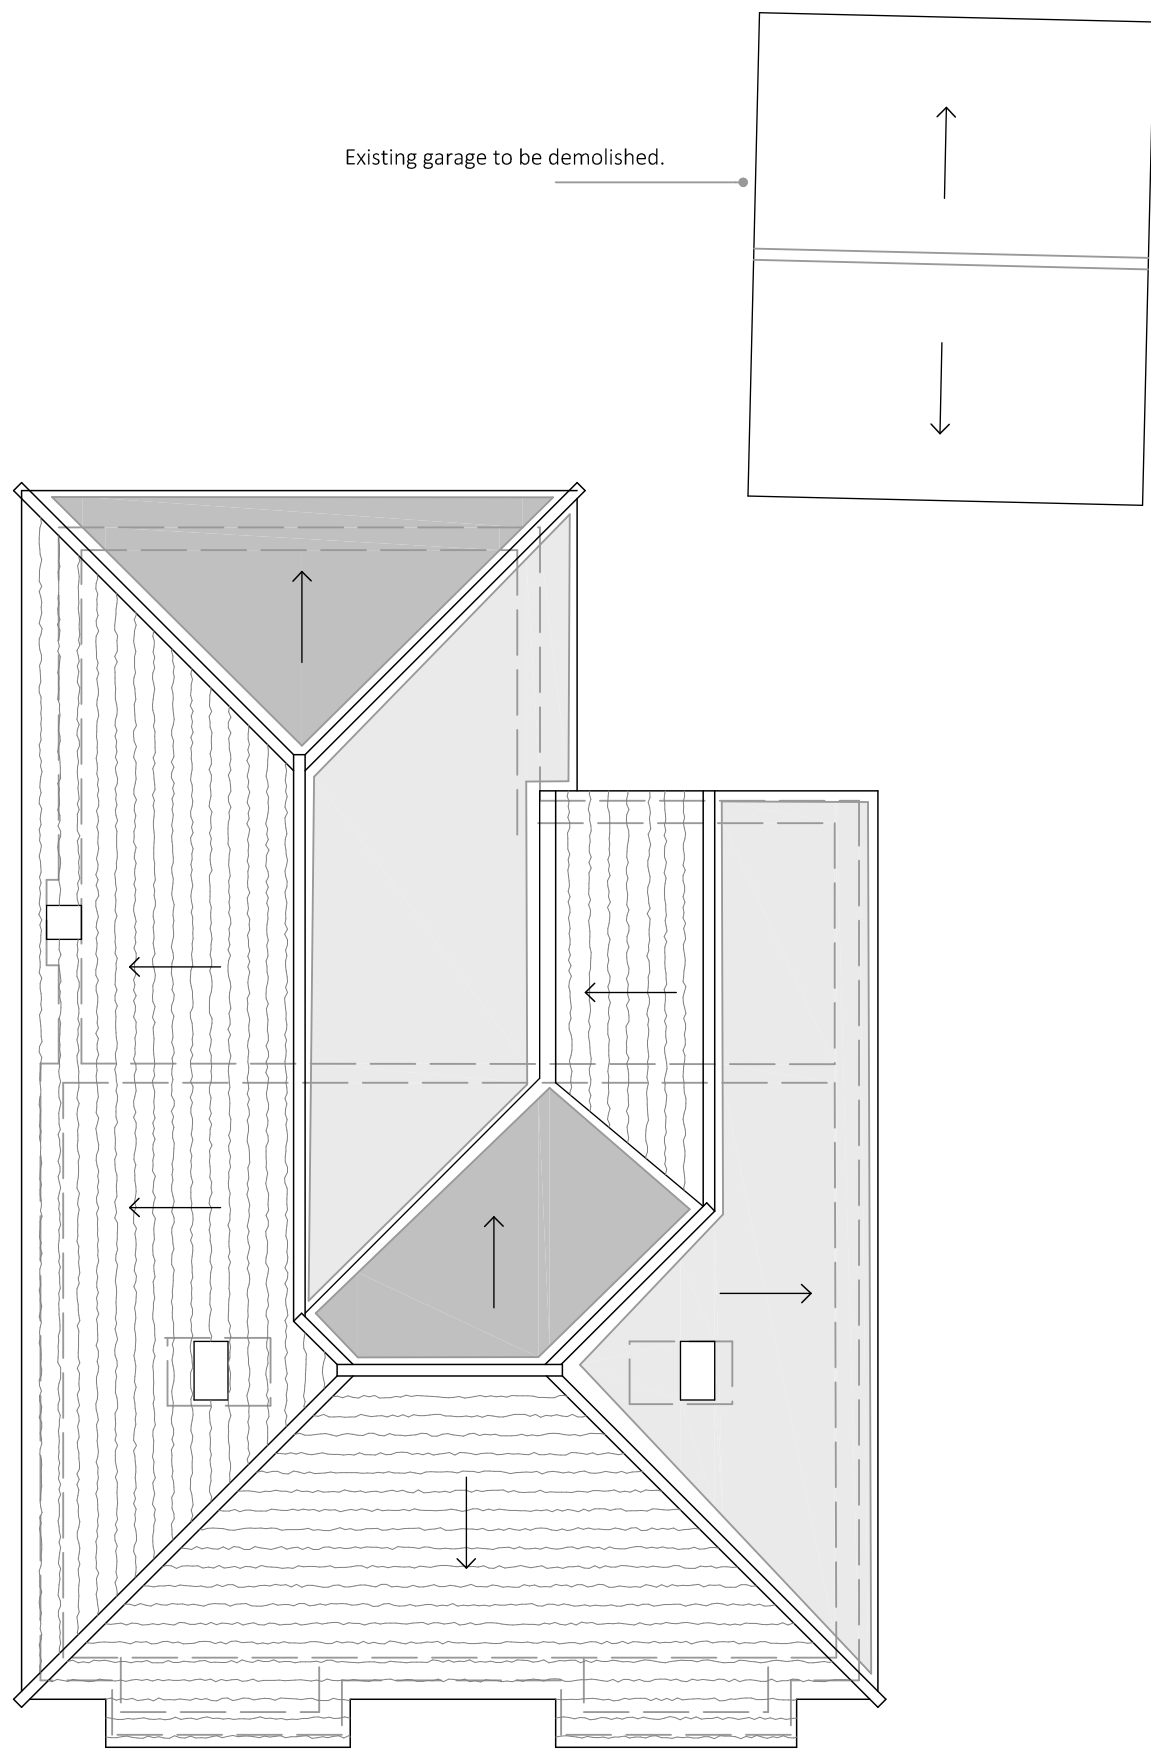

E X I S T I N G

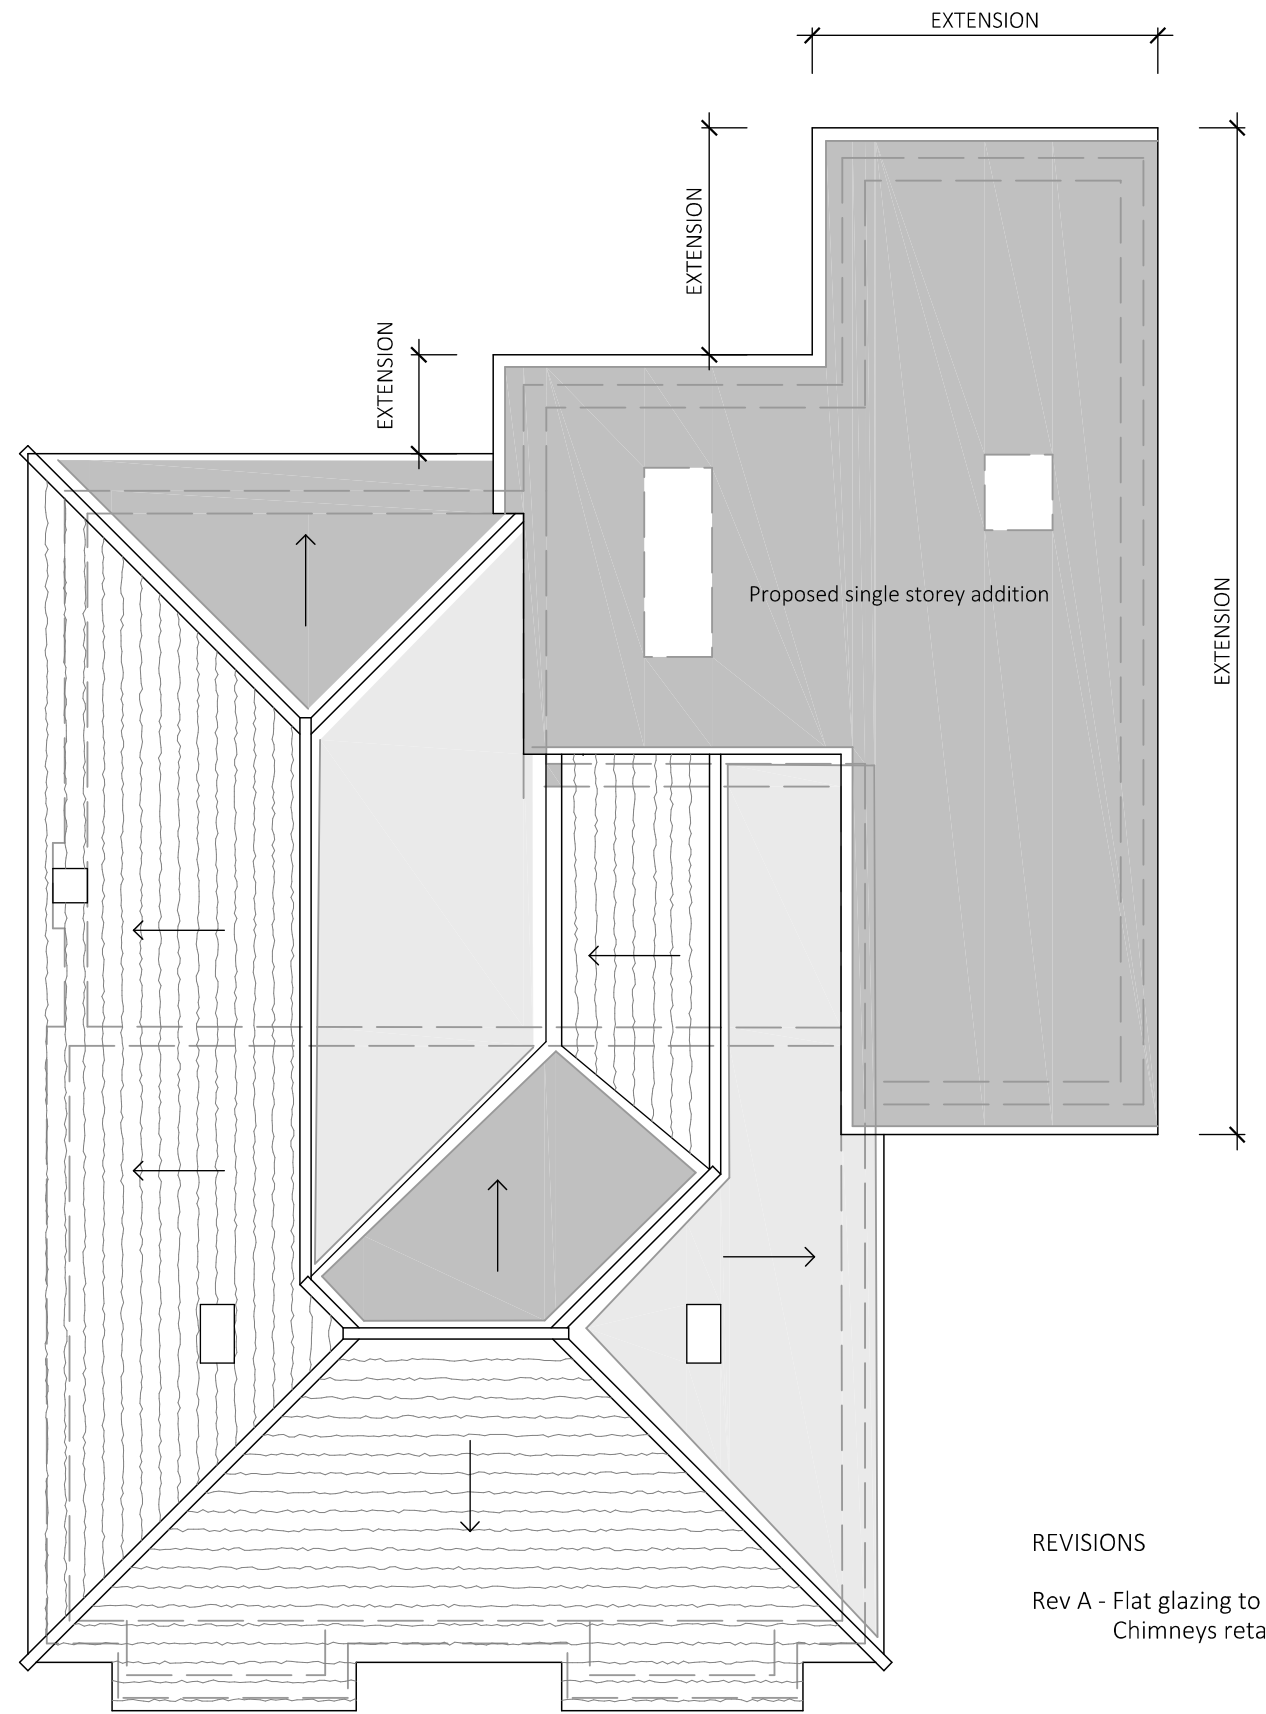


P R O P O S E D

REVISIONS

Rev A - Flat glazing to utility & dining roof
Chimneys retained

ROOF PLAN DRAWING.

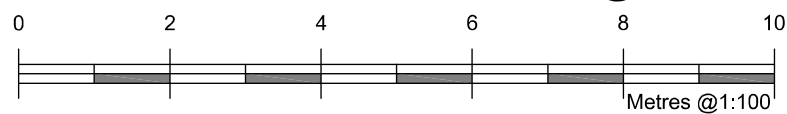

© Copyright ASA 2024

PROPOSED ALTERATIONS
67 OLD NORTH ROAD
ROYSTON
HERTS SG8 5ER

1:100 @ A3

2996.06A

ALLEN SMITH ASSOCIATES

Architectural Planning and Design

Tel: 01763 247400 - 01485 297049 E mail: arcitek@allensmith.co.uk
www.allensmith.co.uk