



REVISIONS

Rev A - Flat glazing to utility & dining roof
Pocket door to living room.

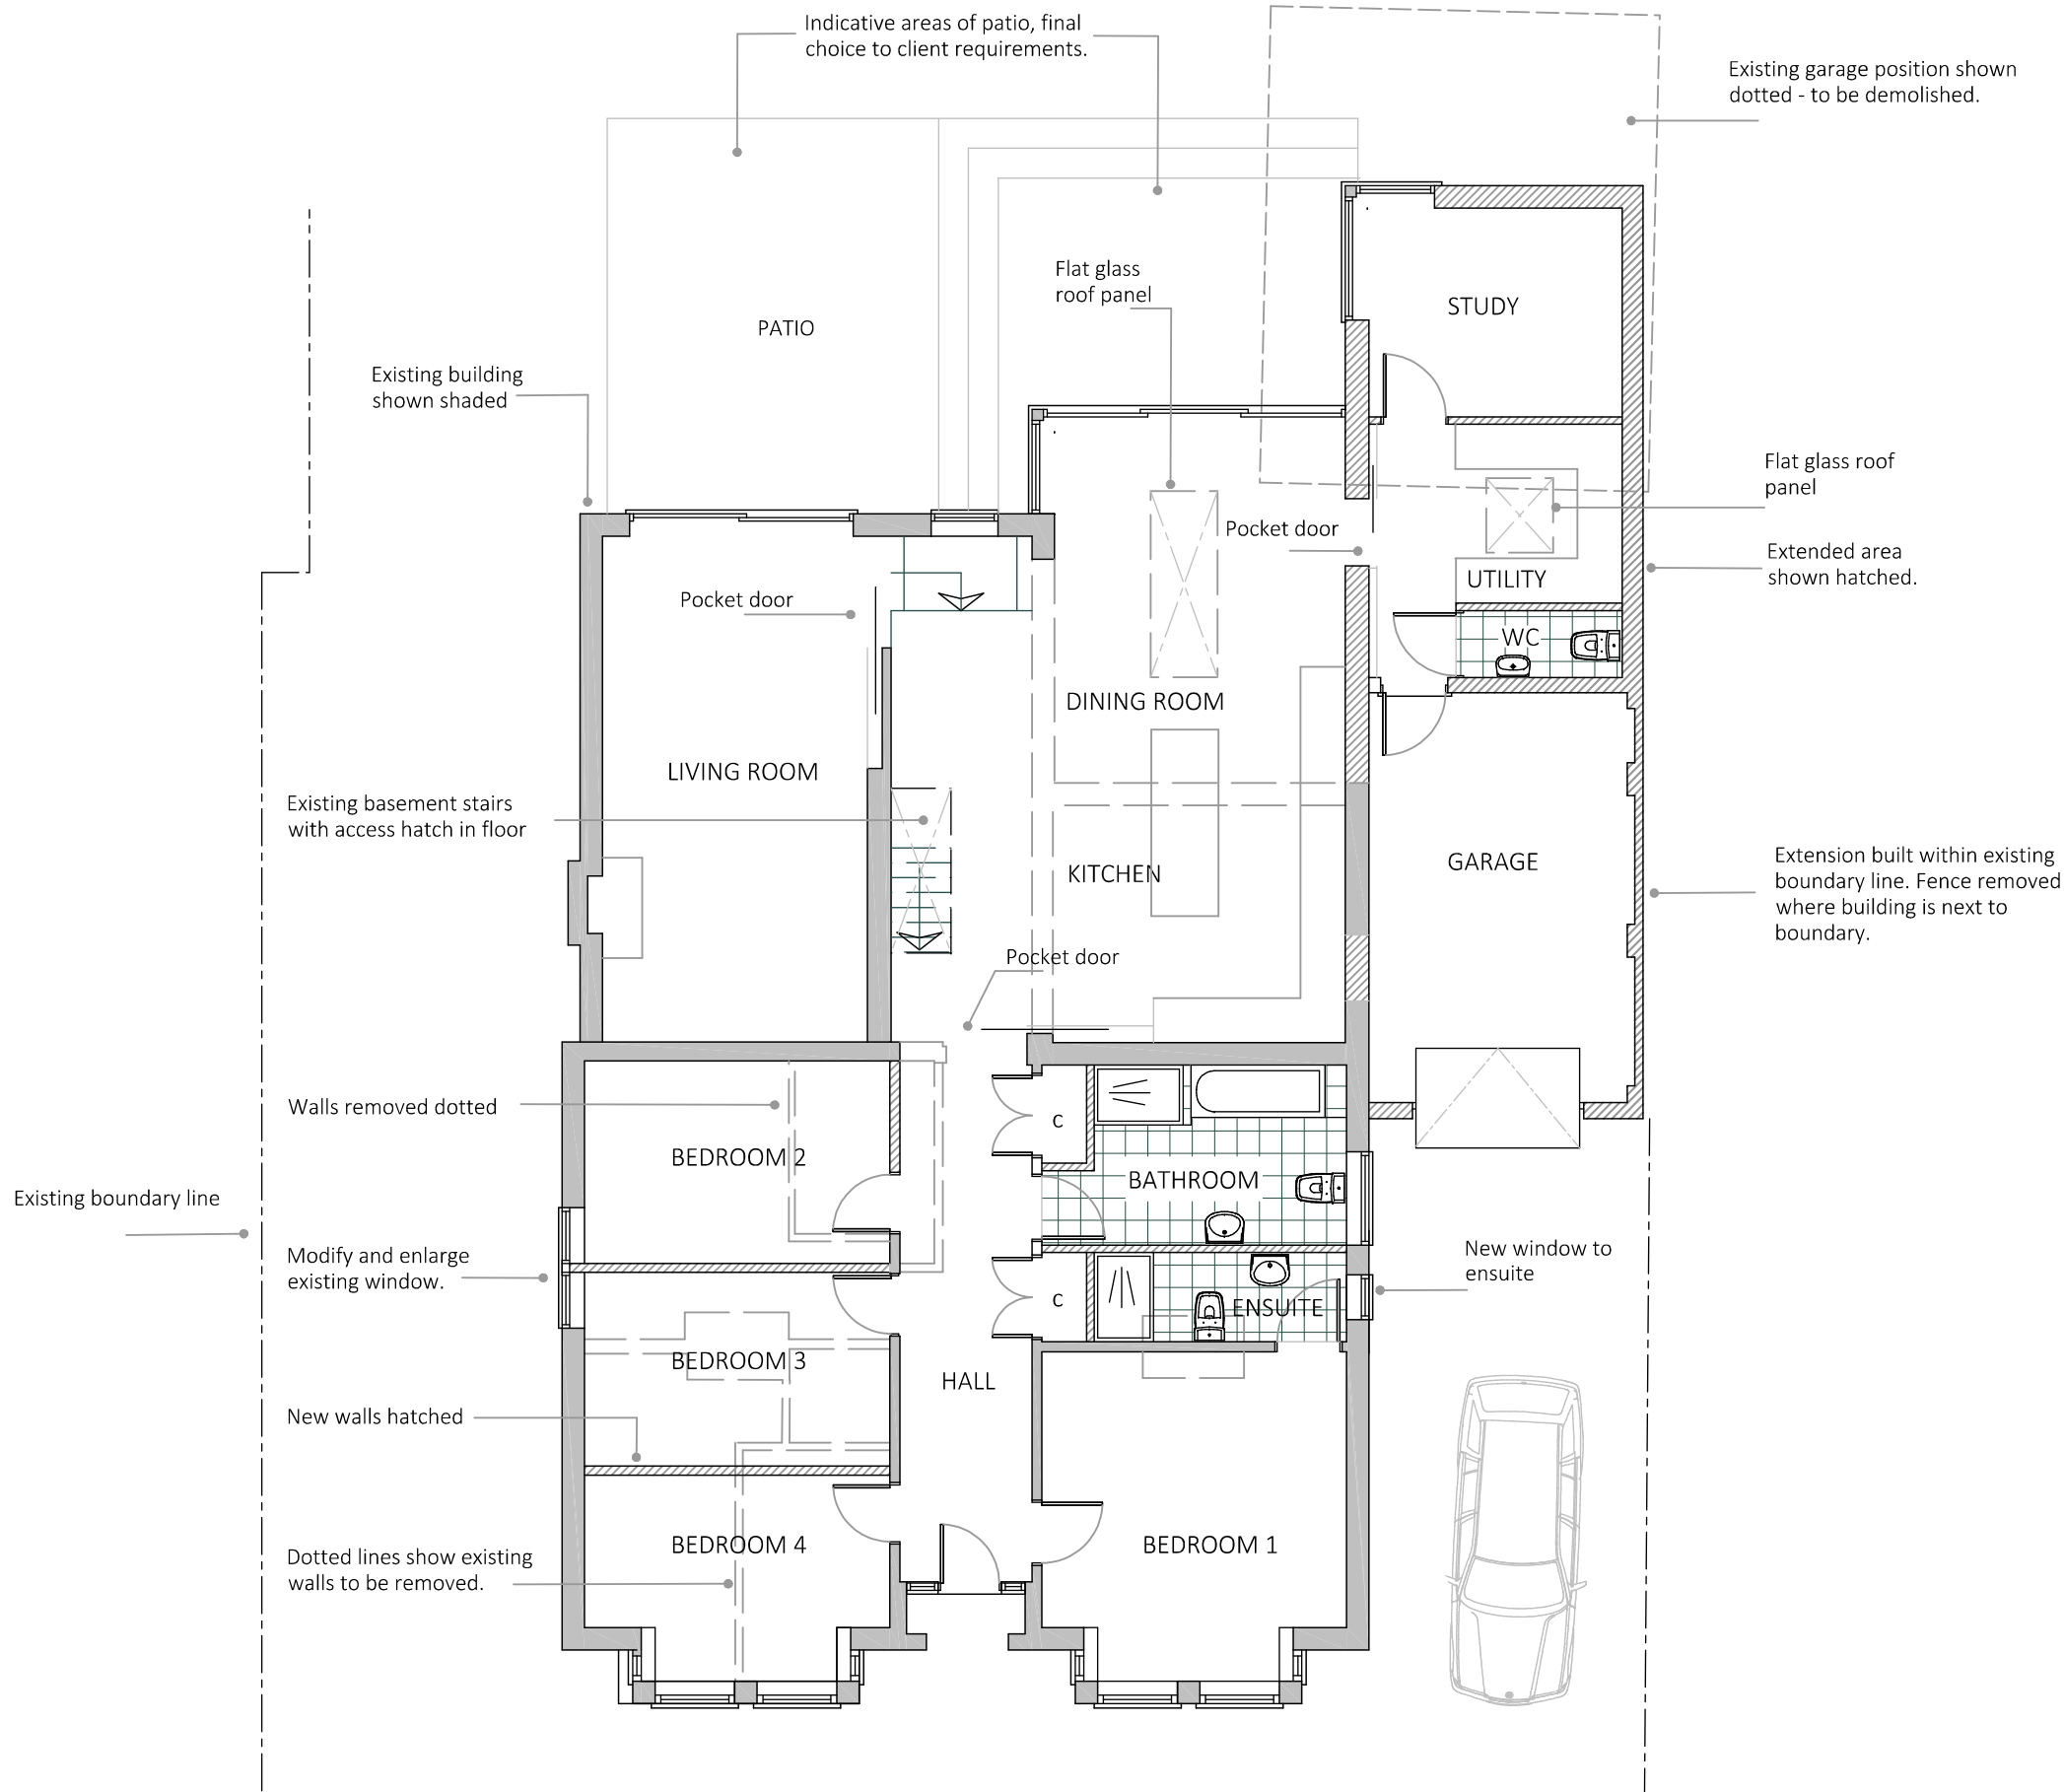

PROPOSED GROUND FLOOR

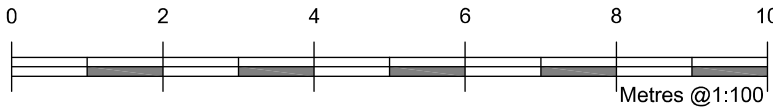

© Copyright ASA 2024

PROPOSED ALTERATIONS
67 OLD NORTH ROAD
ROYSTON
HERTS SG8 5ER

1:100 @ A3

2996.05A

ALLEN SMITH ASSOCIATES

Architectural Planning and Design

Tel: 01763 247400 - 01485 297049 E mail: arcitek@allensmith.co.uk
www.allensmith.co.uk