





FRONT ELEVATION WEST

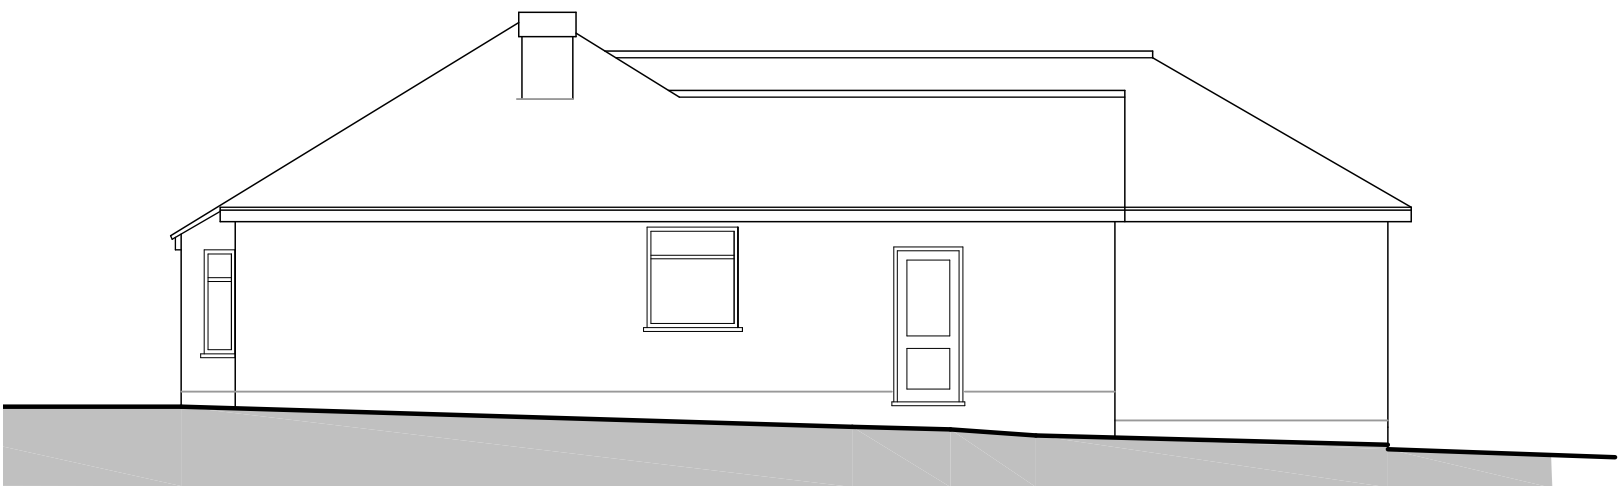

SIDE ELEVATION SOUTH

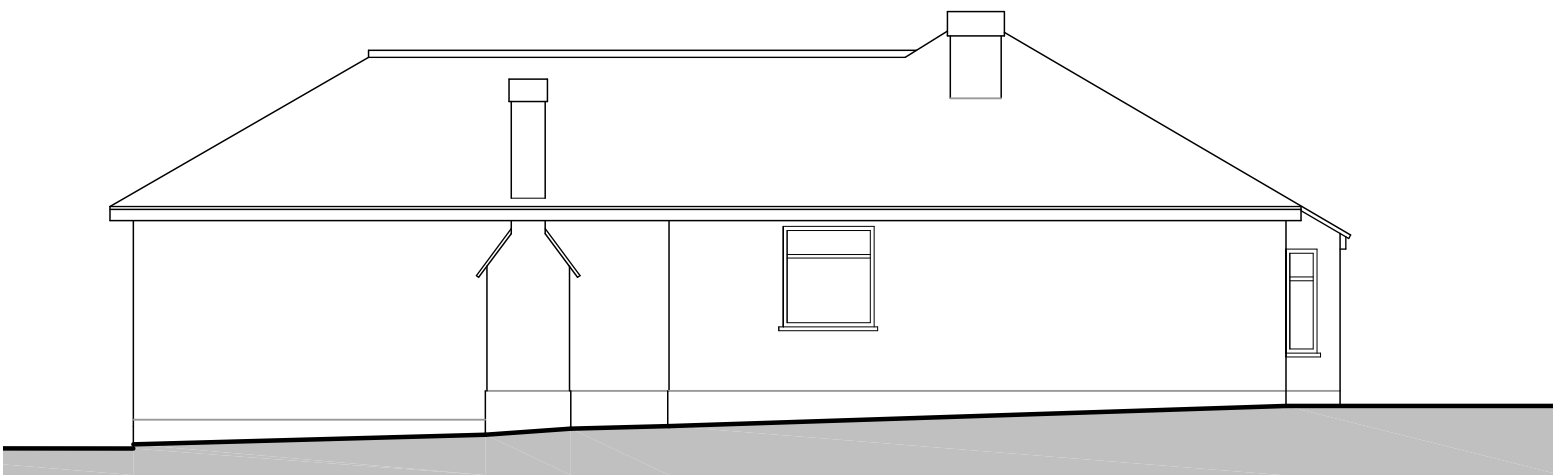

SIDE ELEVATION NORTH



REAR ELEVATION EAST

EXISTING ELEVATIONS



Copyright ASA 2024

PROPOSED ALTERATIONS
67 OLD NORTH ROAD
ROYSTON
HERTS SG8 5ER

1:100 @ A3

2996.04

ALLEN SMITH ASSOCIATES

Architectural Planning and Design

Tel: 01763 247400 - 01485 297049 E mail: arcitek@allensmith.co.uk
www.allensmith.co.uk