
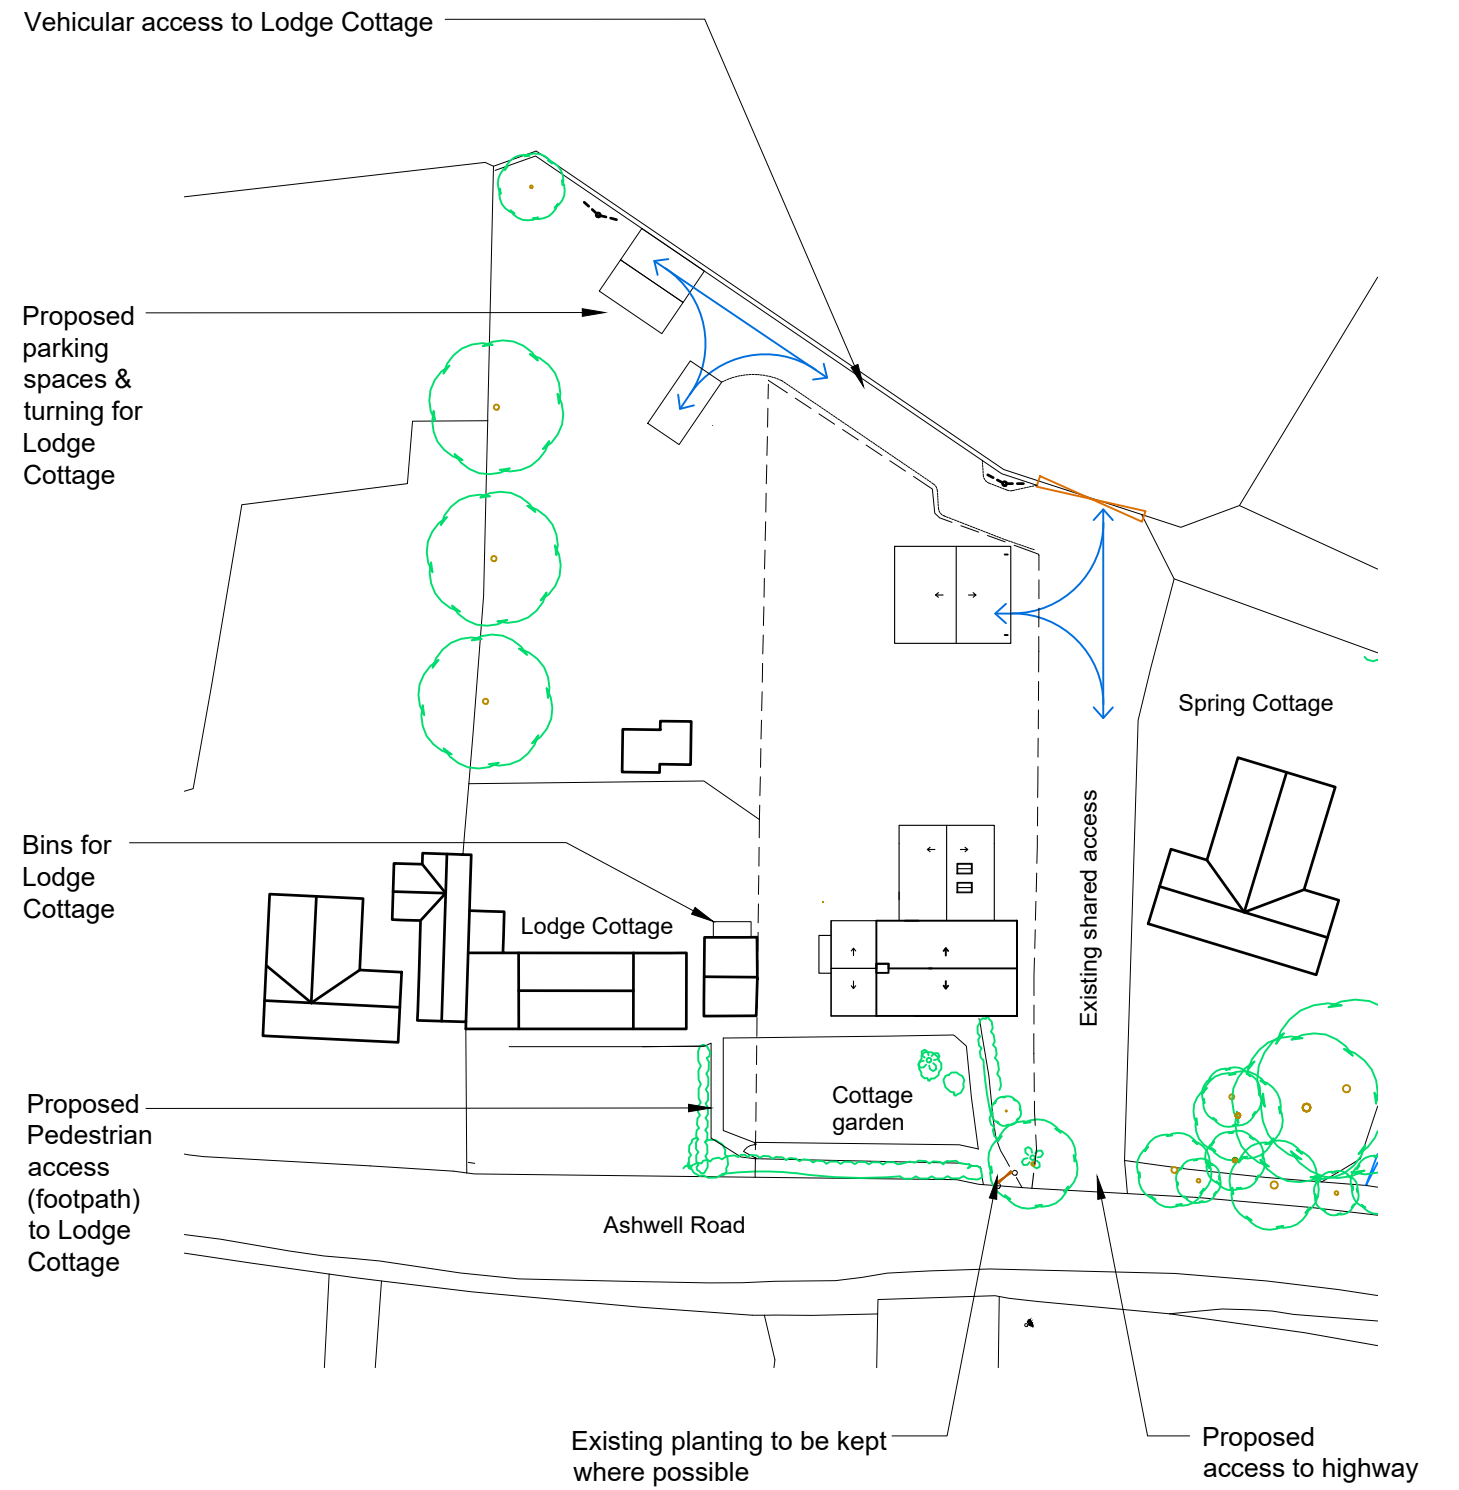


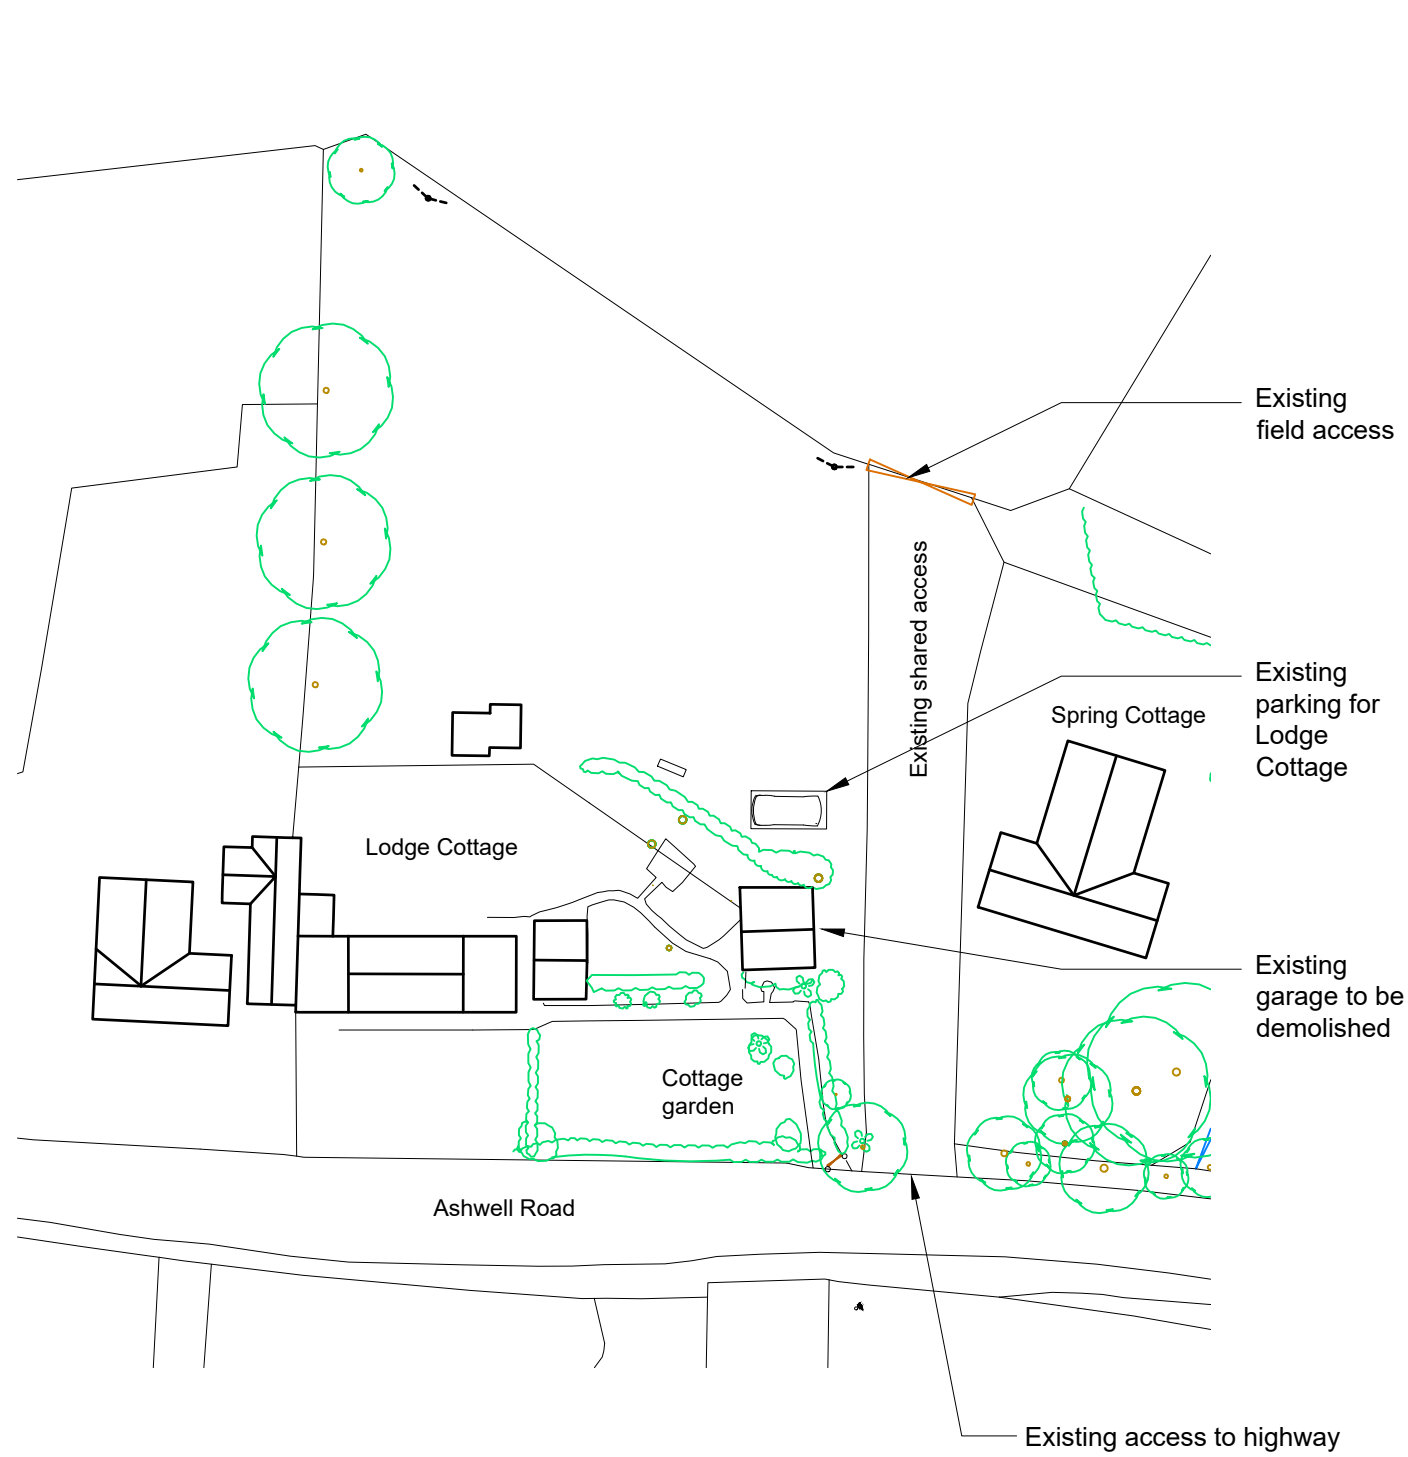

Issued 28/04/25

COLIN EADES & AMY MOSS		Client : Mr Andy Bartlett	
Project: New Dwelling, Land to the North of Lodge Cottage, Newnham		Scale : 1:500 @ A3	
Drawing : Existing & Proposed Block Plans		Date : April 2025	Drwg No . AB 02E