



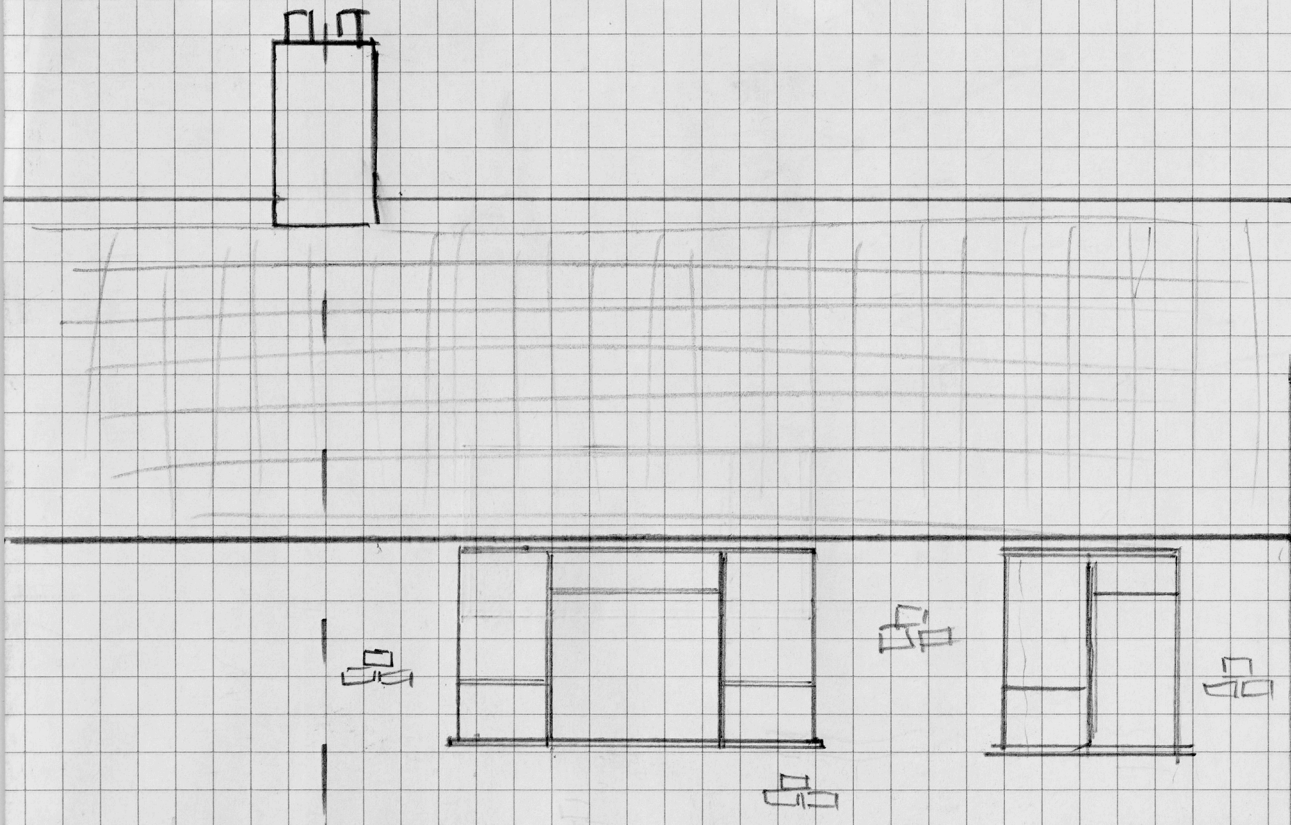

FRONT VIEW

1:50 scale
32 LORDSHIPLANE
SGG 2BL

0 1m 2m

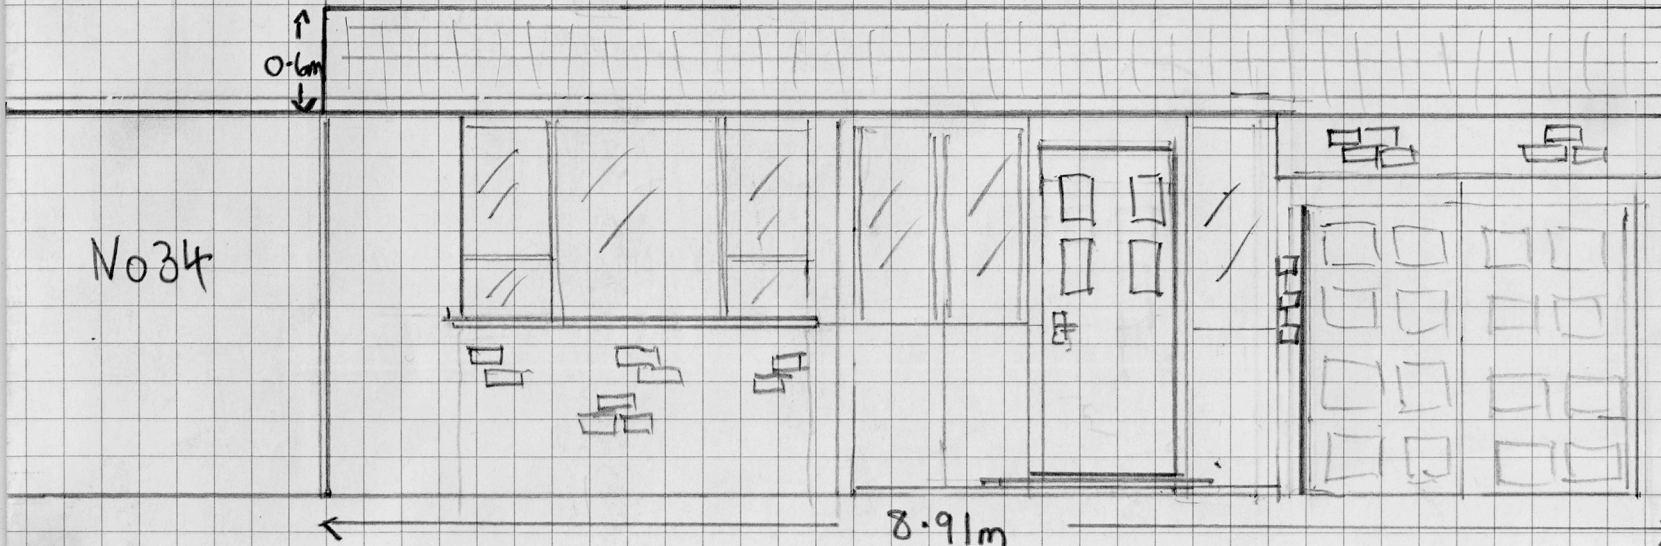

} proposed pitched roof
} original flat roof

No 34

8.91m