


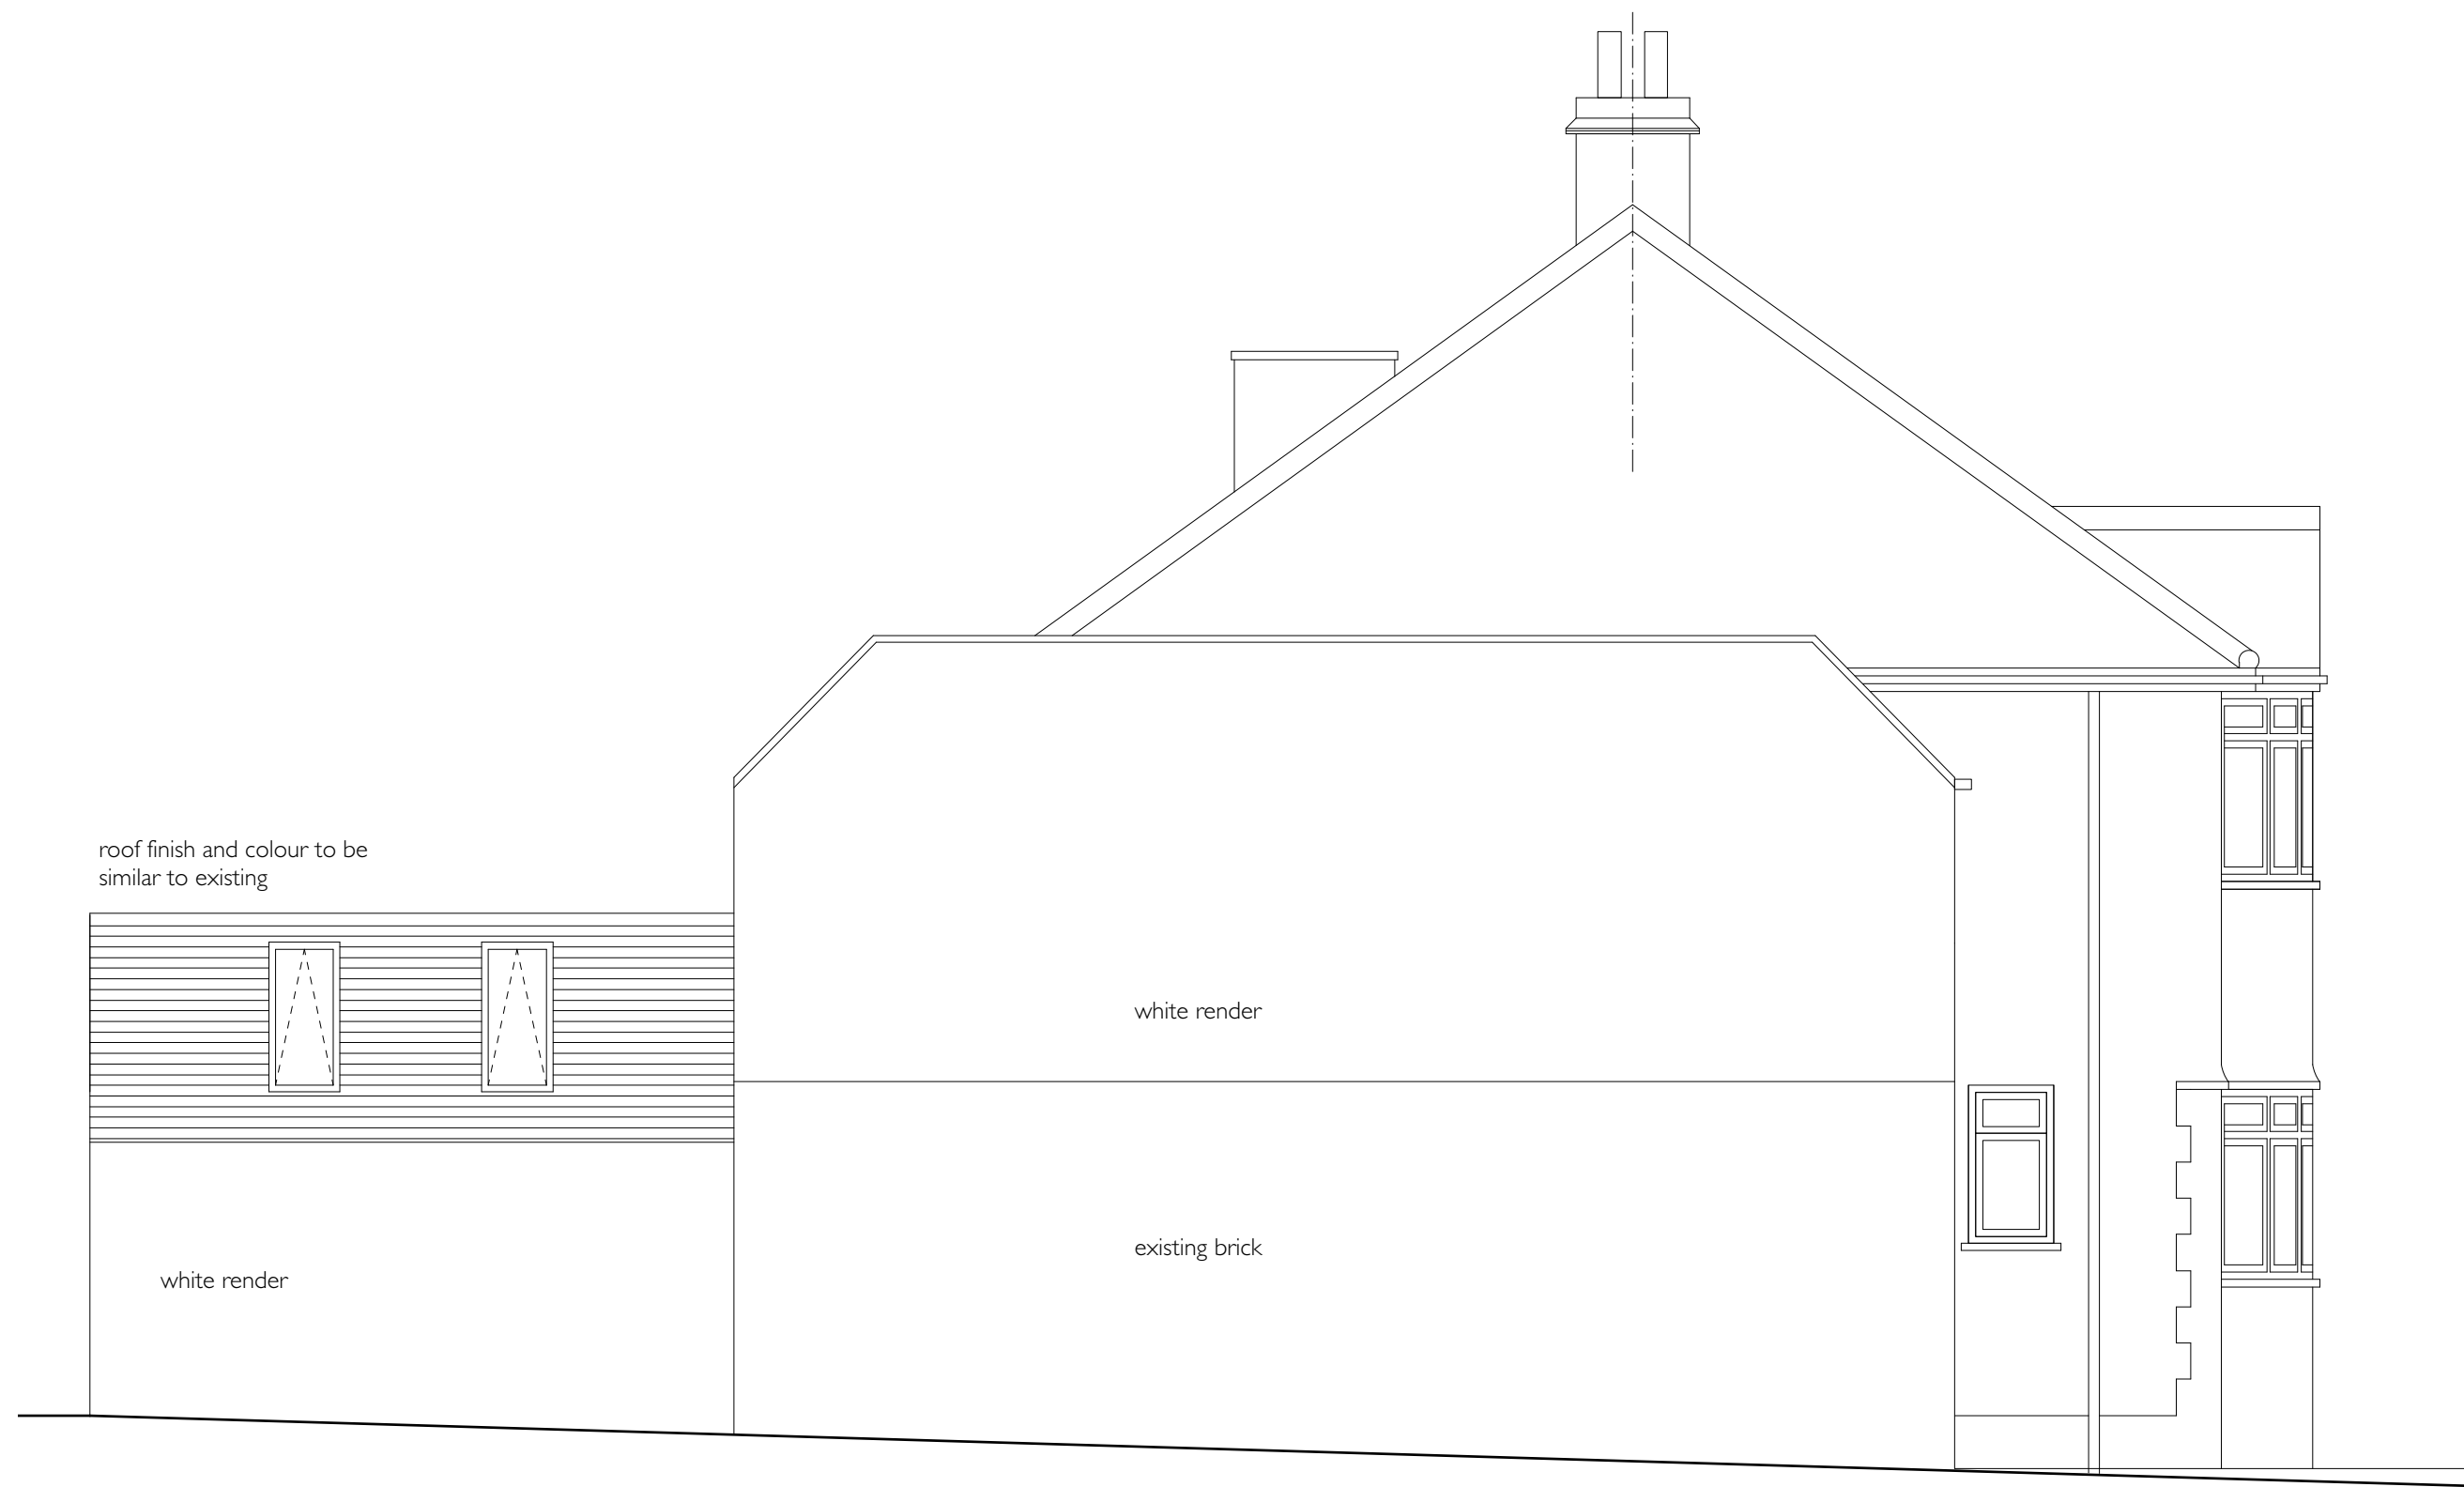

Proposed Side Elevation



17th December 2025 - issued for planning		Drawing name: PROPOSED SIDE ELEVATION			
		Date: JULY 2025	Job no: MOR - 109	Drawing no: 15	Scale: 1:50 @ A3
		Project name: Mr & Mrs Morrison 8 Moormead Close HITCHIN			

PENCIL&INK