


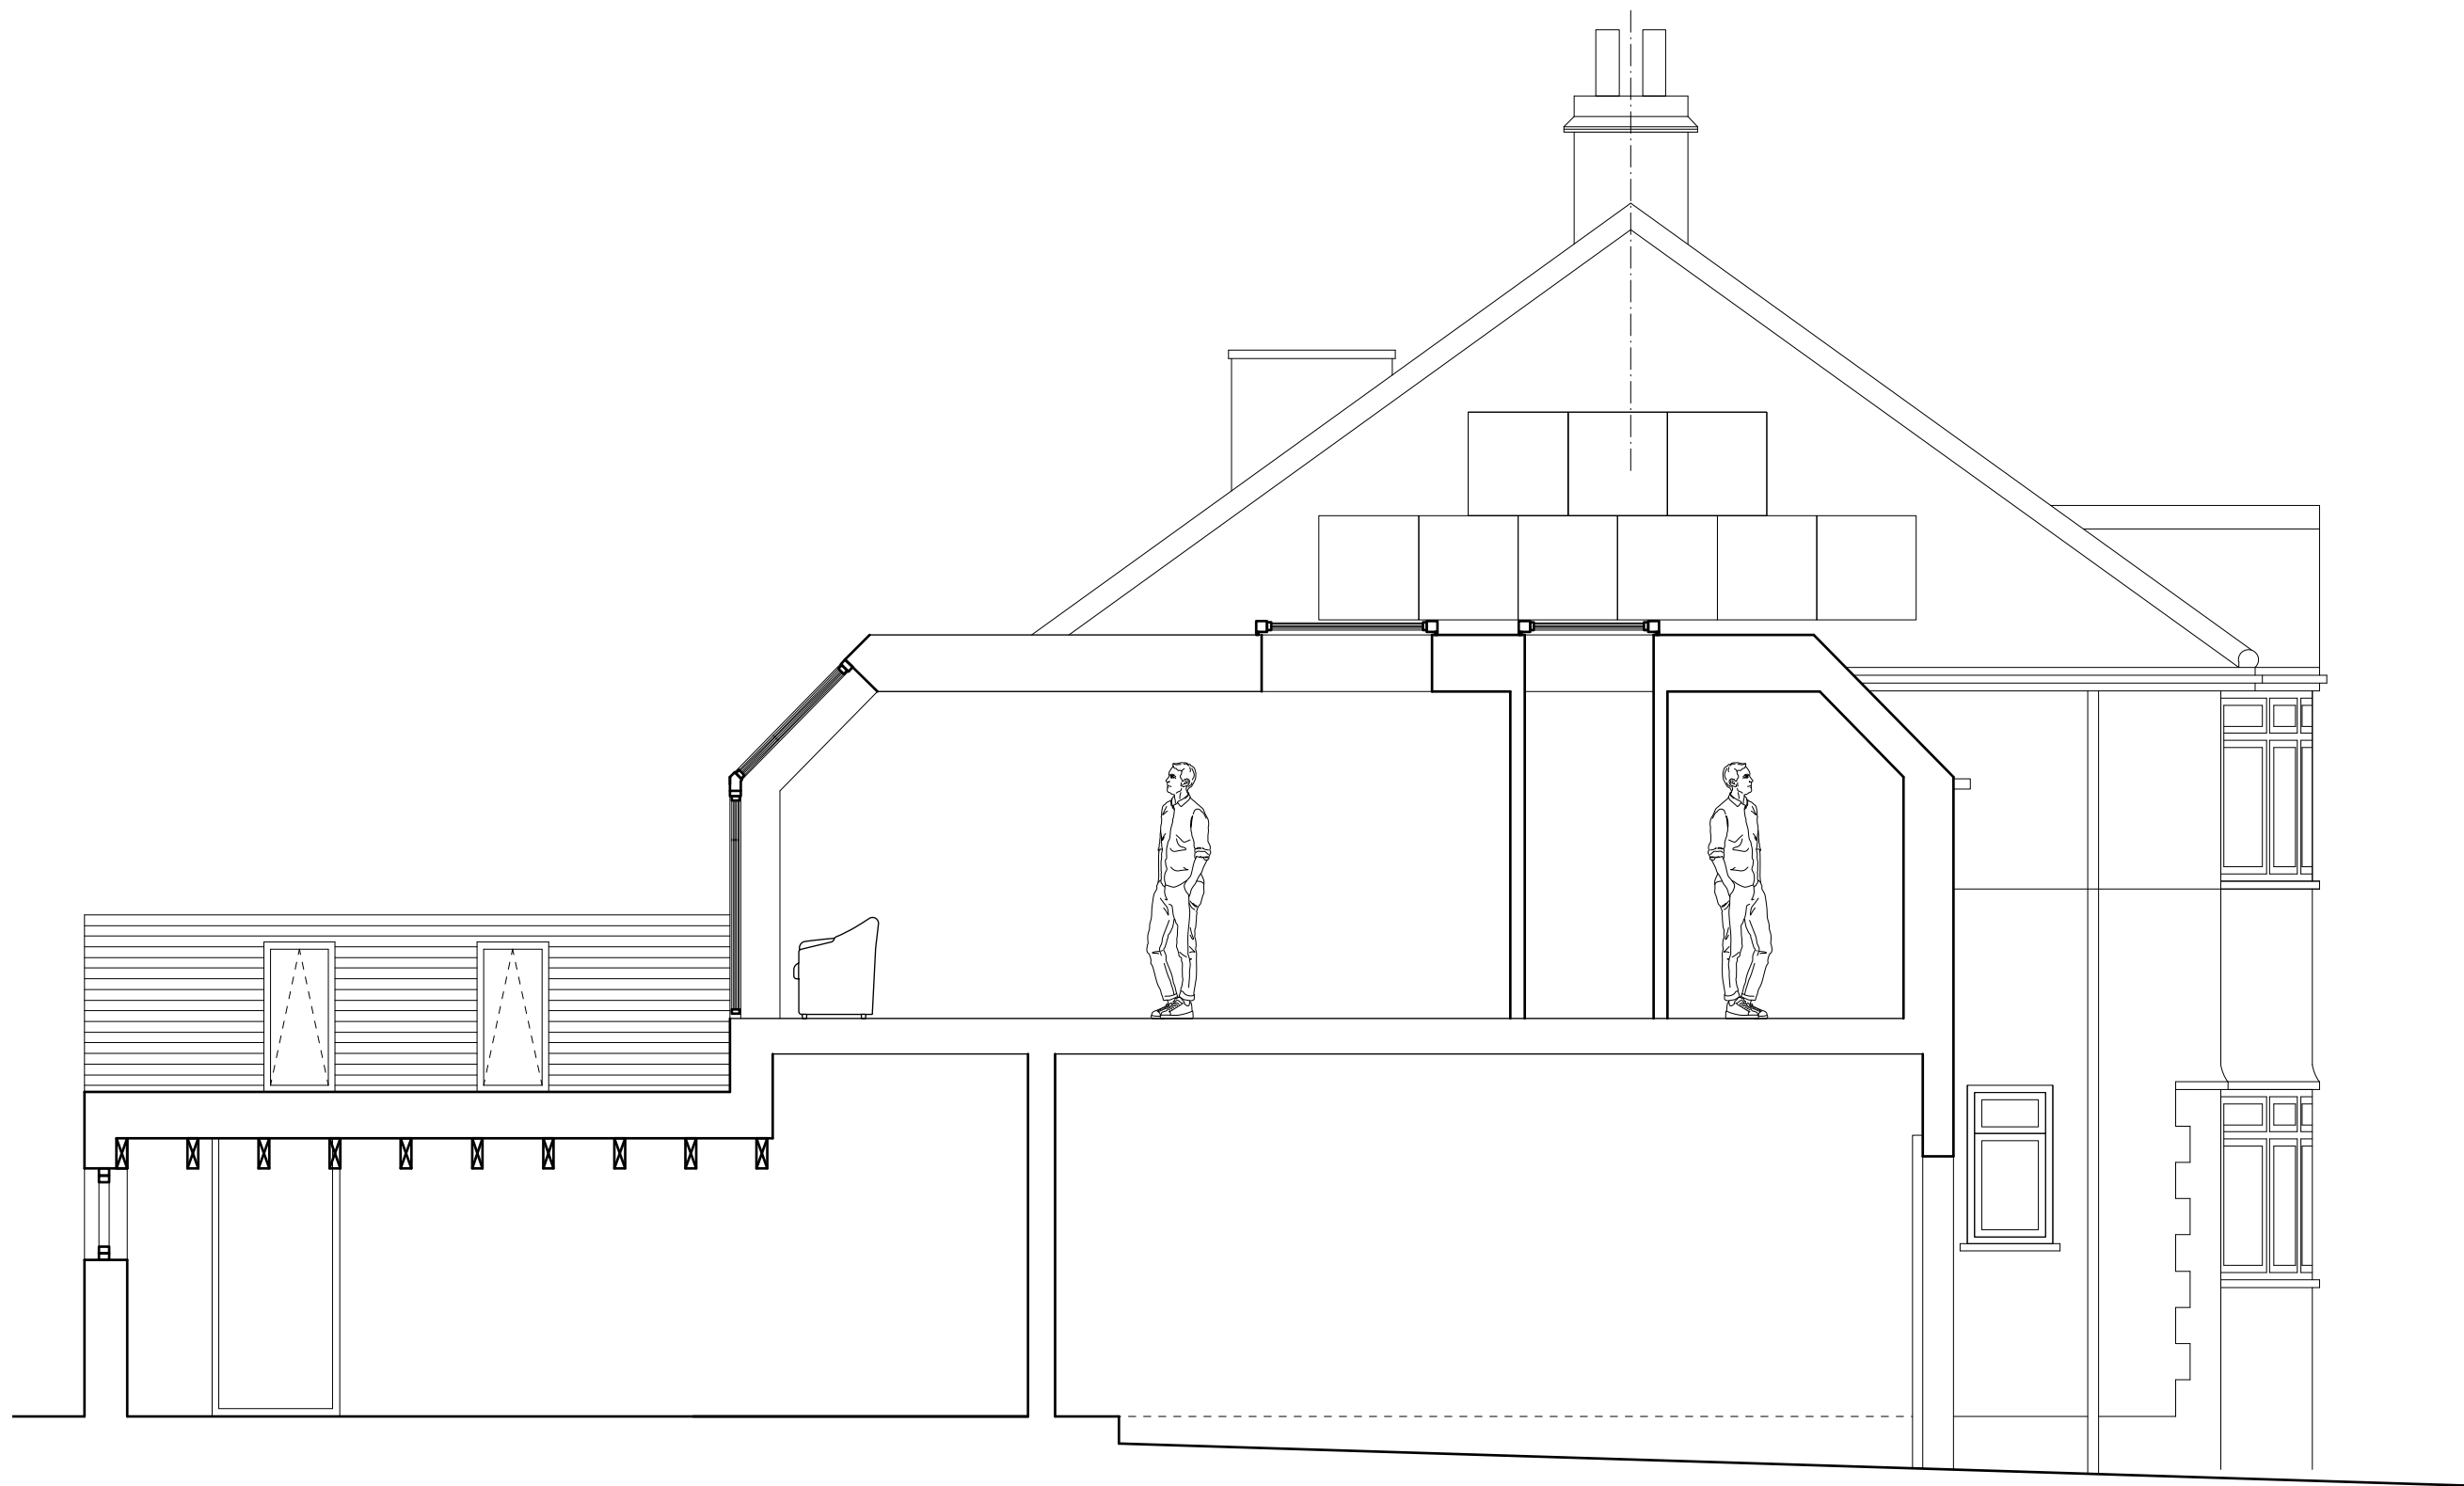

Proposed Long Section BB
Through Lowest Part of Kitchen Roof

0 1 2 3 4 5 M

17th December 2025 - issued for planning		Drawing name: PROPOSED LONG SECTION BB		
		Date: JULY 2025	Job no: MOR - 109	Drawing no: 17
		Scale: 1:50 @ A3		
		Project name: Mr & Mrs Morrison 8 Moormead Close HITCHIN		

PENCIL&INK