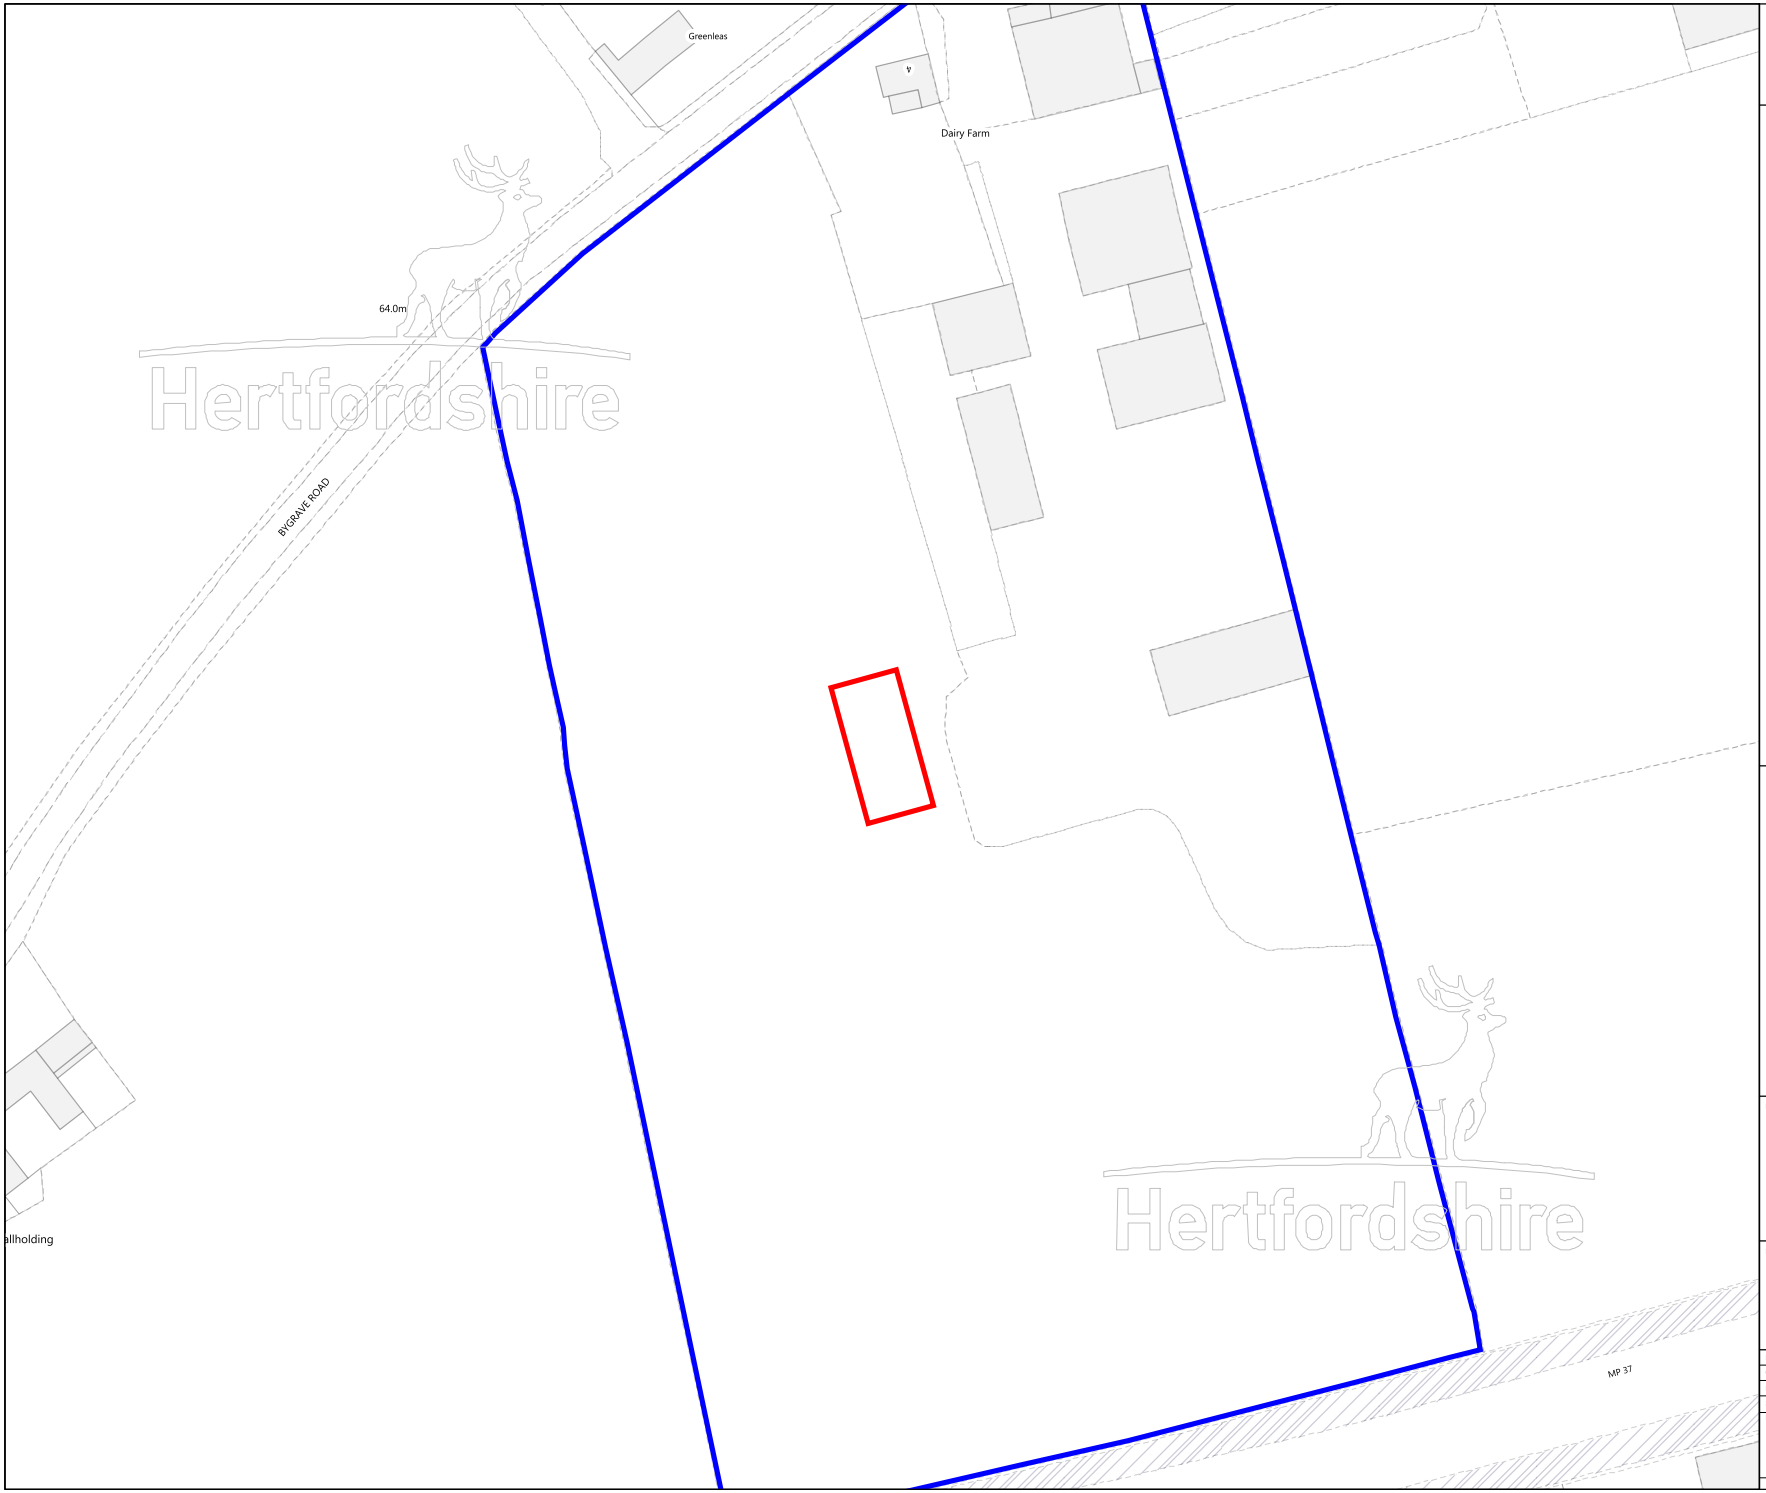

© Crown copyright and database rights 2018 Ordnance Survey 100019606

You are not permitted to copy, sub-licence, distribute or sell any of this data to third parties in any form

N

New Building
Site

Hertfordshire

Resources
Hertfordshire County Council
County Hall
Hertford SG13 8DQ

PROJECT

Dairy Farm - New Building
Bygrove Road
Baldock

DRAWING TITLE

Location Plan

DRAWN	J. Nunn
CHECKED	
DATE	22/03/2018
SCALE	1:1250
PLAN NO.	REVISION

RE 2973

22.03.18