

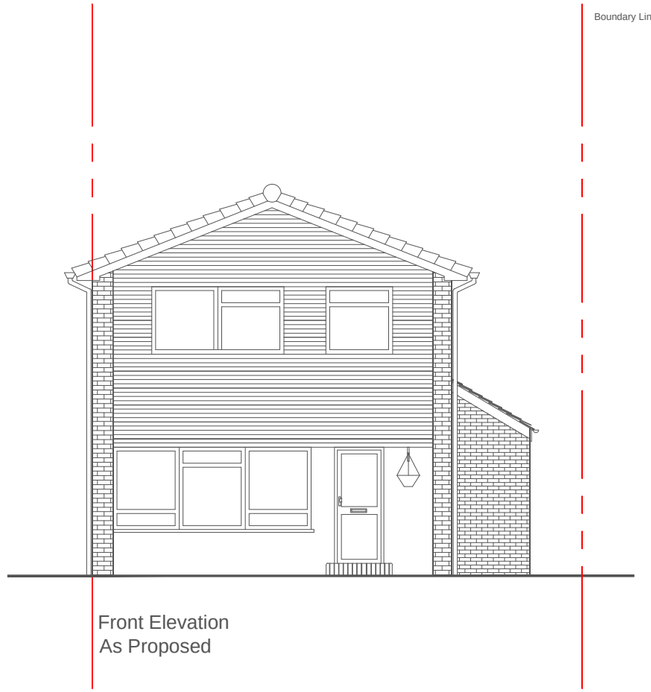


Front Elevation
As Proposed

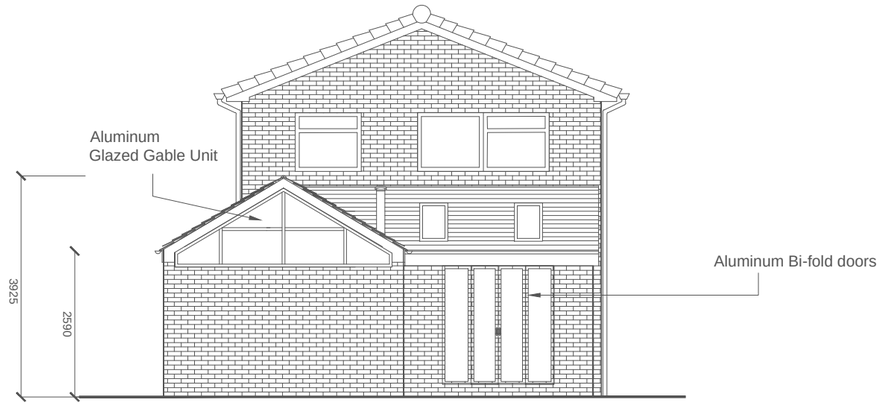

Rear Elevation
As Proposed

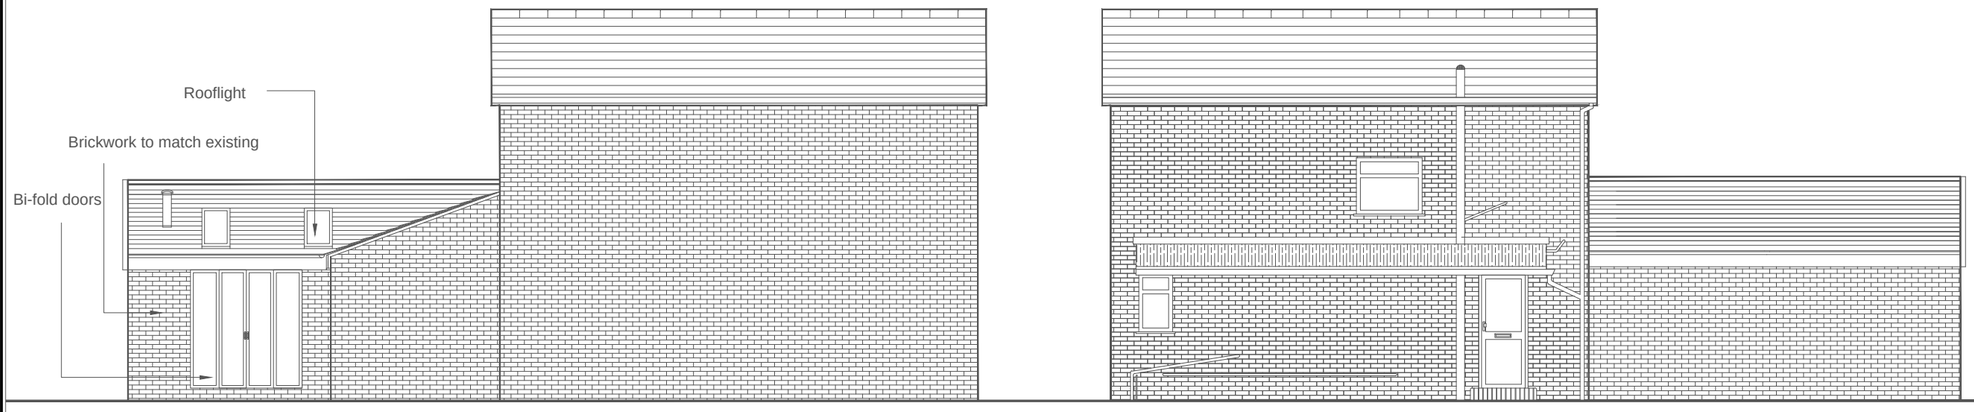

Side Elevations
As Proposed

0 5m scale

Do not scale from this drawing. All dimensions are to be verified on site and any discrepancies reported back to the issuer immediately.

Unless otherwise specified, all dimensions are stated in millimetres

Notes

Rev	Date	Drawn	Designed	Checked

Drawing Status
Planning

Project Title
The Paddock
Rear Extension

Project Location
14 The Paddock
Hitchin
SG4 9EF

Drawing Title
Elevations - As Proposed

Employer

Originator
Ellis Gregory Associates Ltd

Project No	Division	Scale at A3	1:100
Date 01-12-2017	Drawn GE	Designed GE	Checked GE

Drawing number
TP-14-A3-06

Revision
A