



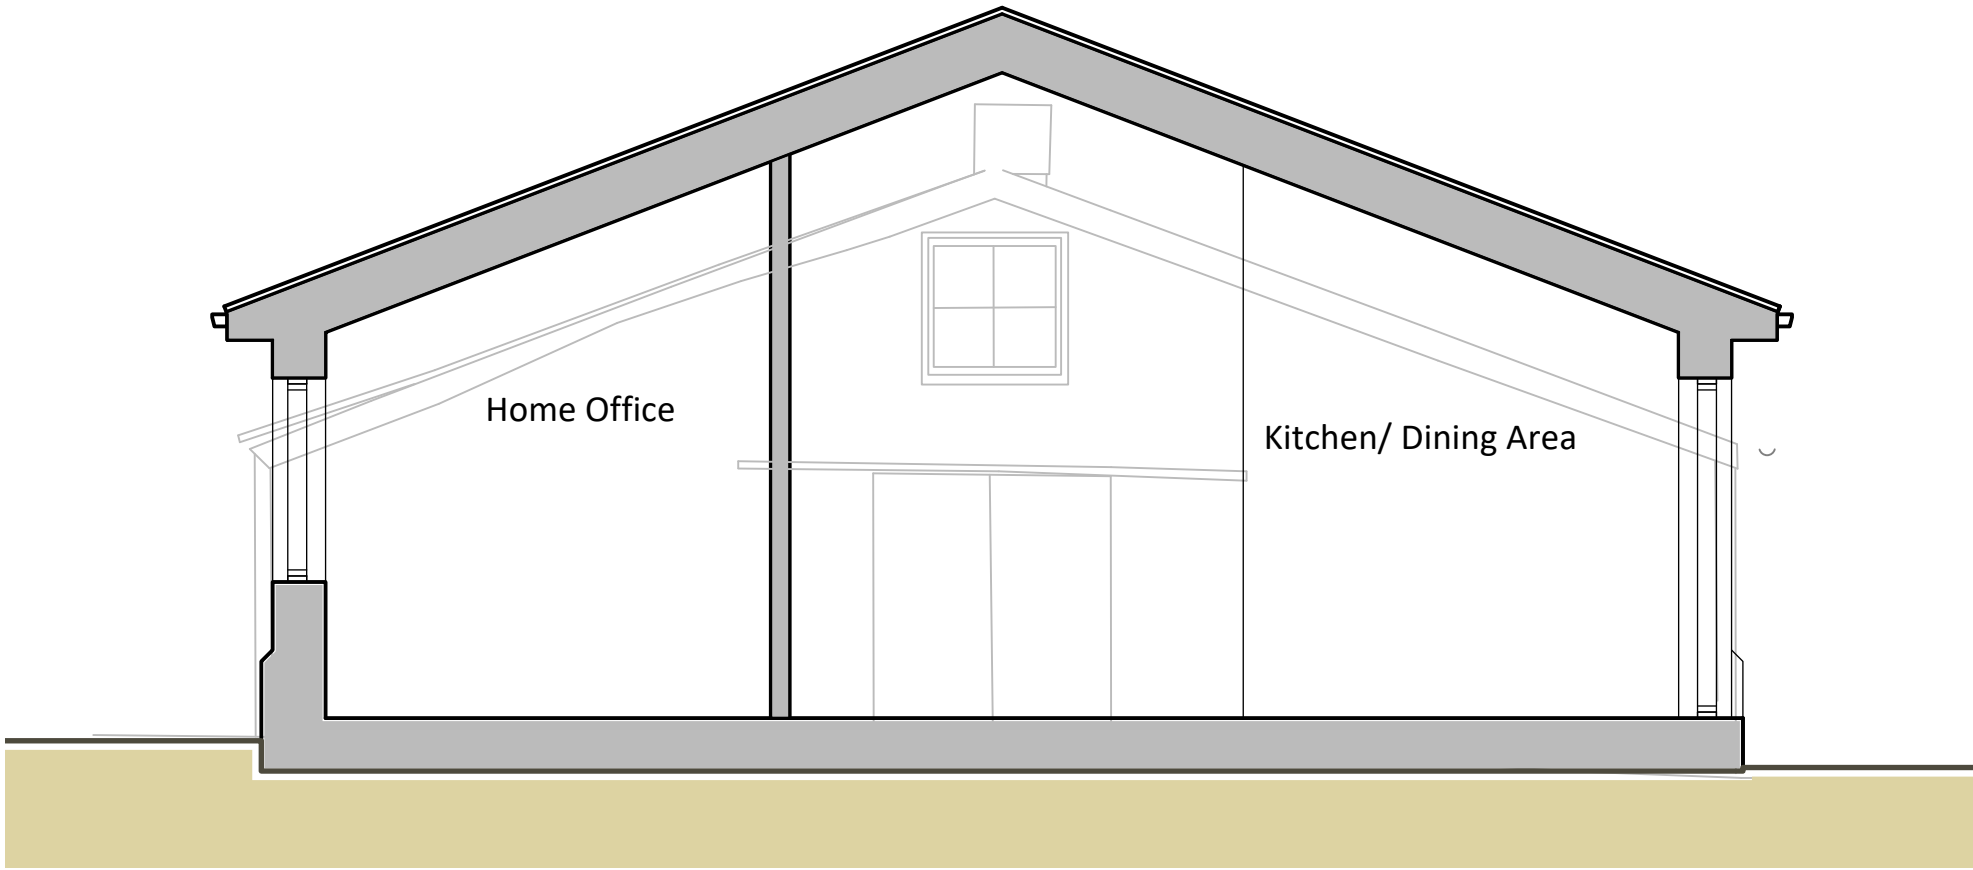



FFL 53.65

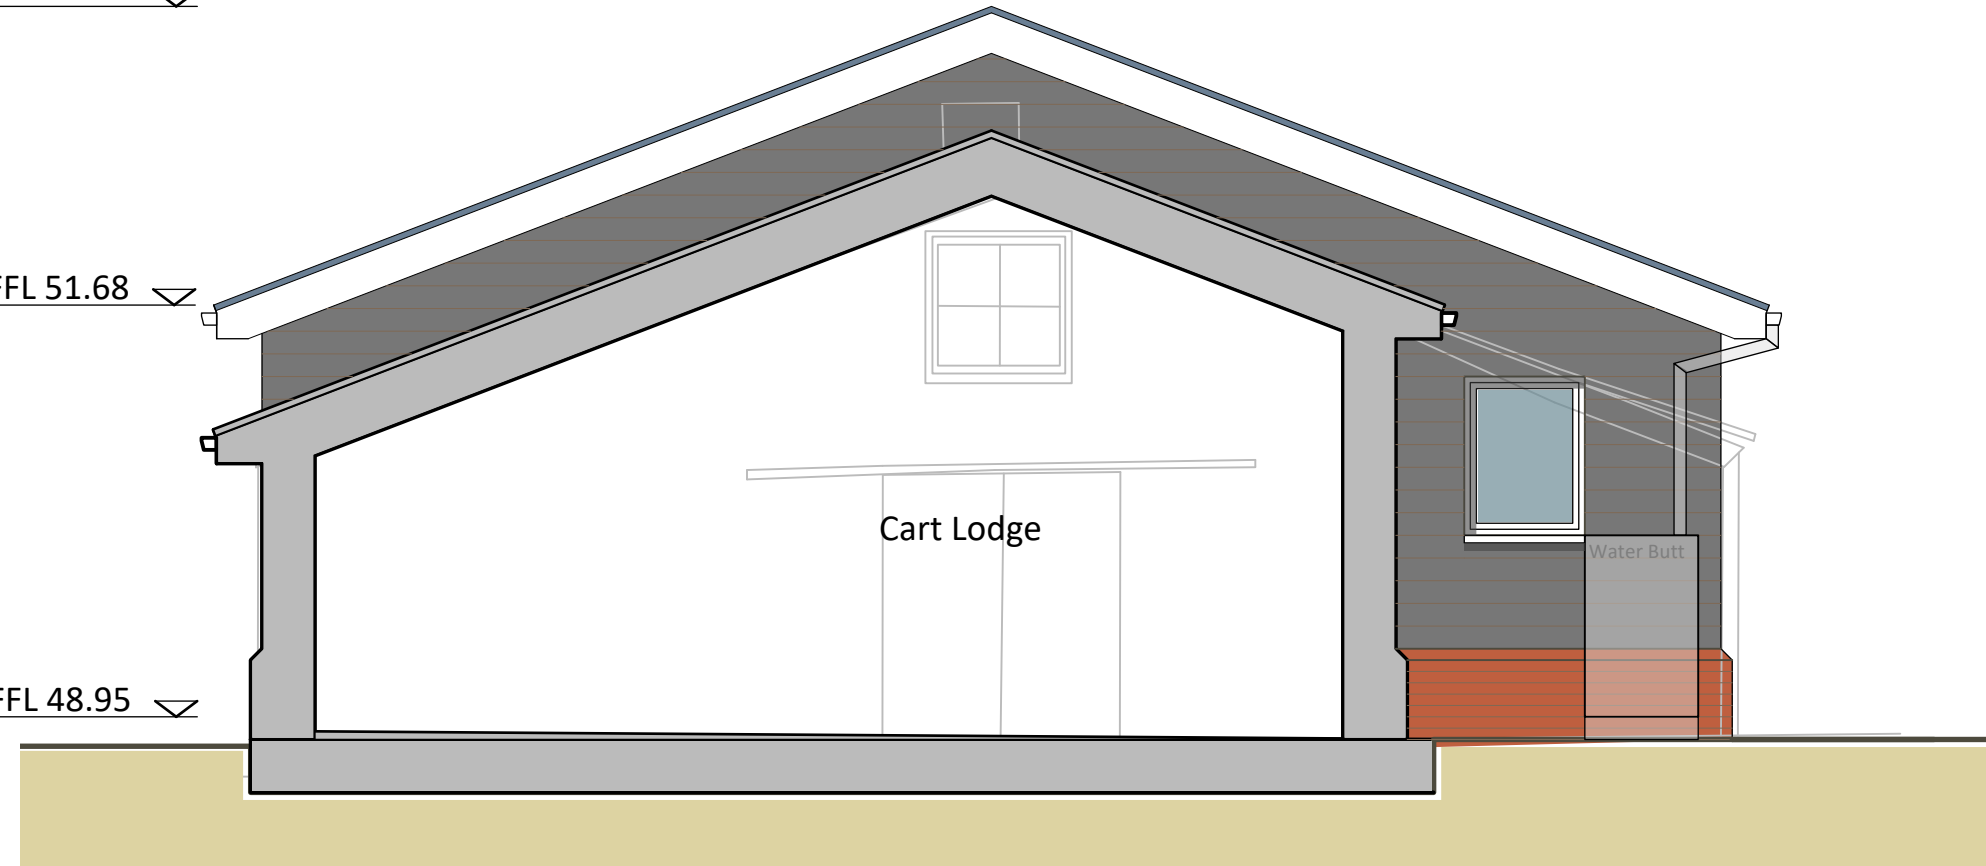

FFL 51.68

FFL 48.95

Section B-B

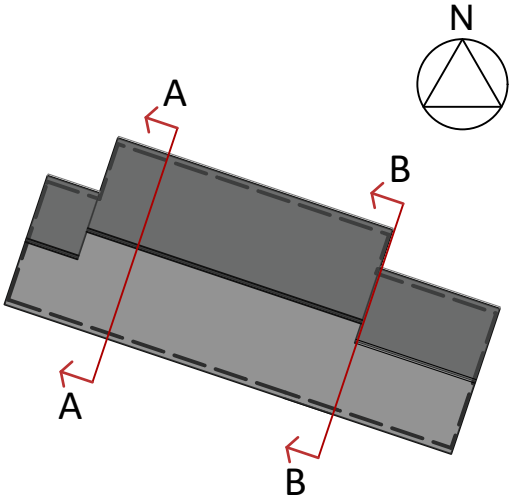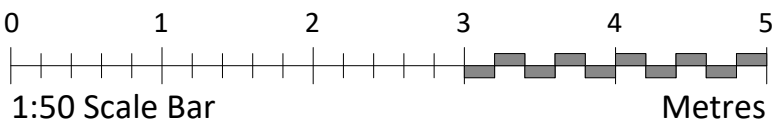

Notes:

REVISION	DATE	AMENDMENT
ANY ORDNANCE SURVEY DATA USED IS BASED UPON THE ORDNANCE SURVEY MAP WITH THE SANCTION OF THE CONTROLLER OF H M STATIONERY OFFICE. CROWN COPYRIGHT RESERVED. ORDNANCE SURVEY LICENCE NUMBER LUGG151.		
NO RESPONSIBILITY CAN BE TAKEN FOR ANY RELIANCE BASED ON THE INFORMATION CONTAINED HEREIN.		



SURVEYORS | PLANNERS | ARCHITECTS
HERTFORDSHIRE | NORFOLK | WARWICKSHIRE | SOMERSET
Phone (01279) 771188 | E-mail post@sworders.com

SCHEME:		GLEBE HOUSE, HINXWORTH BALDOCK SG7 5 HB	
---------	--	--	--

TITLE:		PLOT 1 SECTIONS	
--------	--	--------------------	--

SCALE	1:50	PAPER SIZE	A3L	DRAWN BY	CW	6/2/2025	CHECKED BY	TA	6/2/2025
-------	------	------------	-----	----------	----	----------	------------	----	----------

CLIENT NO.	SMY3507	DRAWING No.	224420-PL-01-200	
------------	---------	-------------	------------------	--

© Copyright 2025, Sworders. All rights reserved. The contents of this drawing remain the sole property of Sworders and must not be copied or reproduced without prior permission.