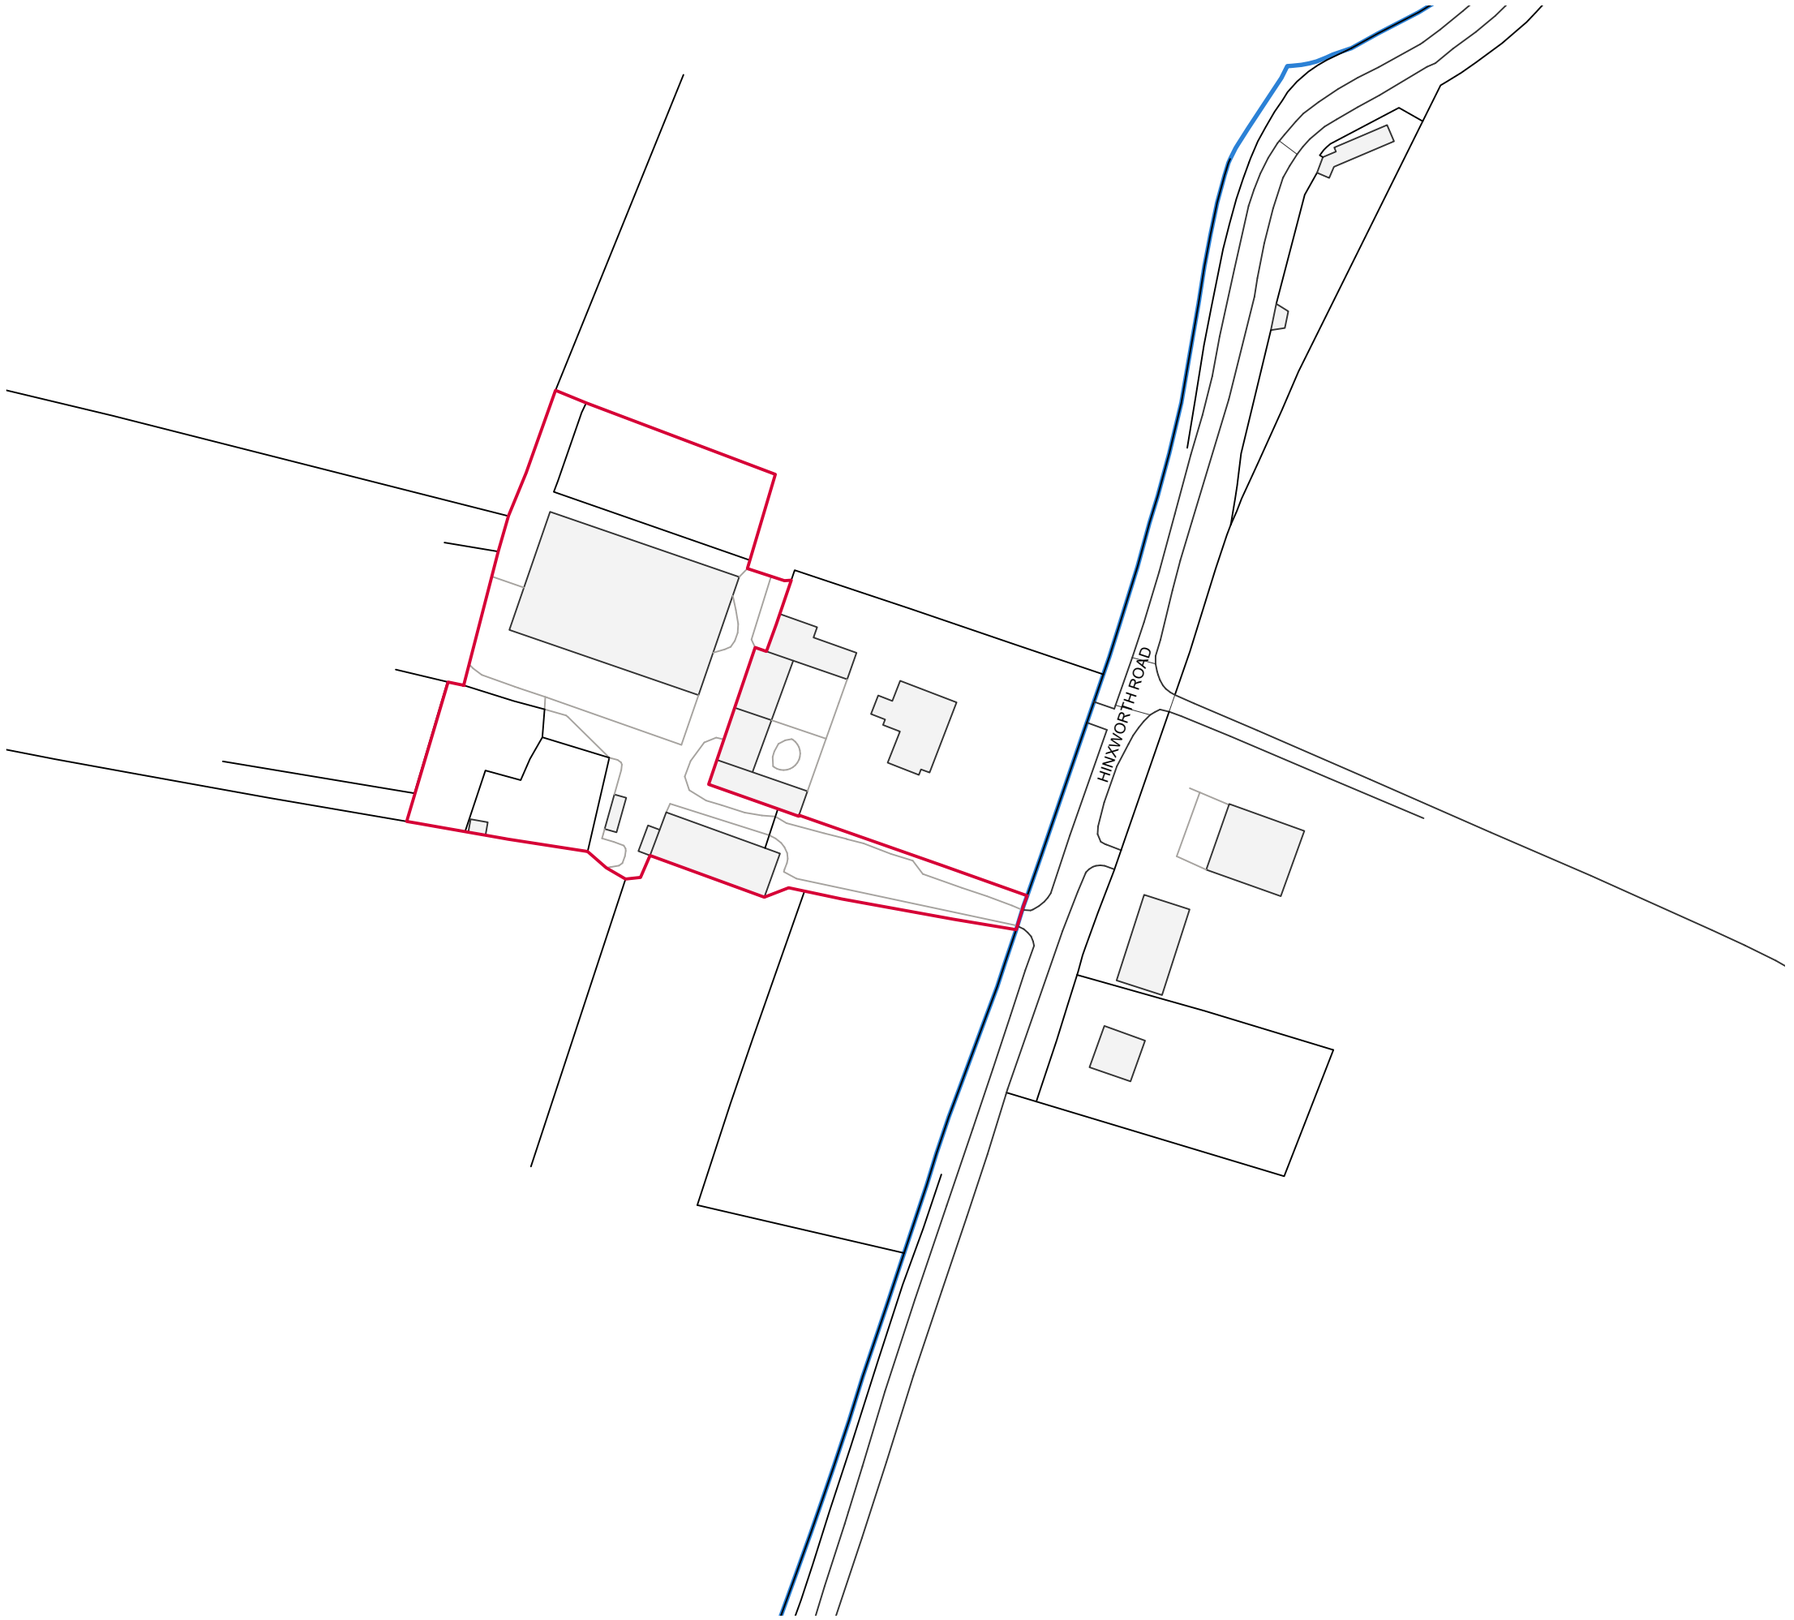


Notes:

N

REVISION	DATE	AMENDMENT

ANY ORDNANCE SURVEY DATA USED IS BASED UPON THE ORDNANCE SURVEY MAP WITH THE SANCTION OF THE CONTROLLER OF HM STATIONERY OFFICE. CROWN COPYRIGHT RESERVED ORDNANCE SURVEY LICENCE NUMBER LIG0151.

NO RESPONSIBILITY CAN BE TAKEN FOR ANY RELIANCE BASED ON THE INFORMATION CONTAINED HEREIN.

SWORDERS
Agricultural Commercial Residential

SURVEYORS | PLANNERS | ARCHITECTS
HERTFORDSHIRE | NORFOLK |WARWICKSHIRE | SOMERSET
Phone (01279) 771188 | E-mail post@sworders.com

SCHEME

GLEBE HOUSE, HINXWORTH
BALDOCK.SG7 5HB

TITLE

SITE LOCATION PLAN

PAPER SIZE		
A3L		
SCALE	DRAWN BY	CHECKED BY
1:1250	CW 05/11/2024	TA

© Copyright 2024, Sworders. All rights reserved. The contents of this drawing remain the sole property of Sworders and must not be copied or reproduced without prior permission.

CLIENT No.	DRAWING No.	REVISION
SMY3507	224420-PL-00-001	

0 25 50 75 100 125