

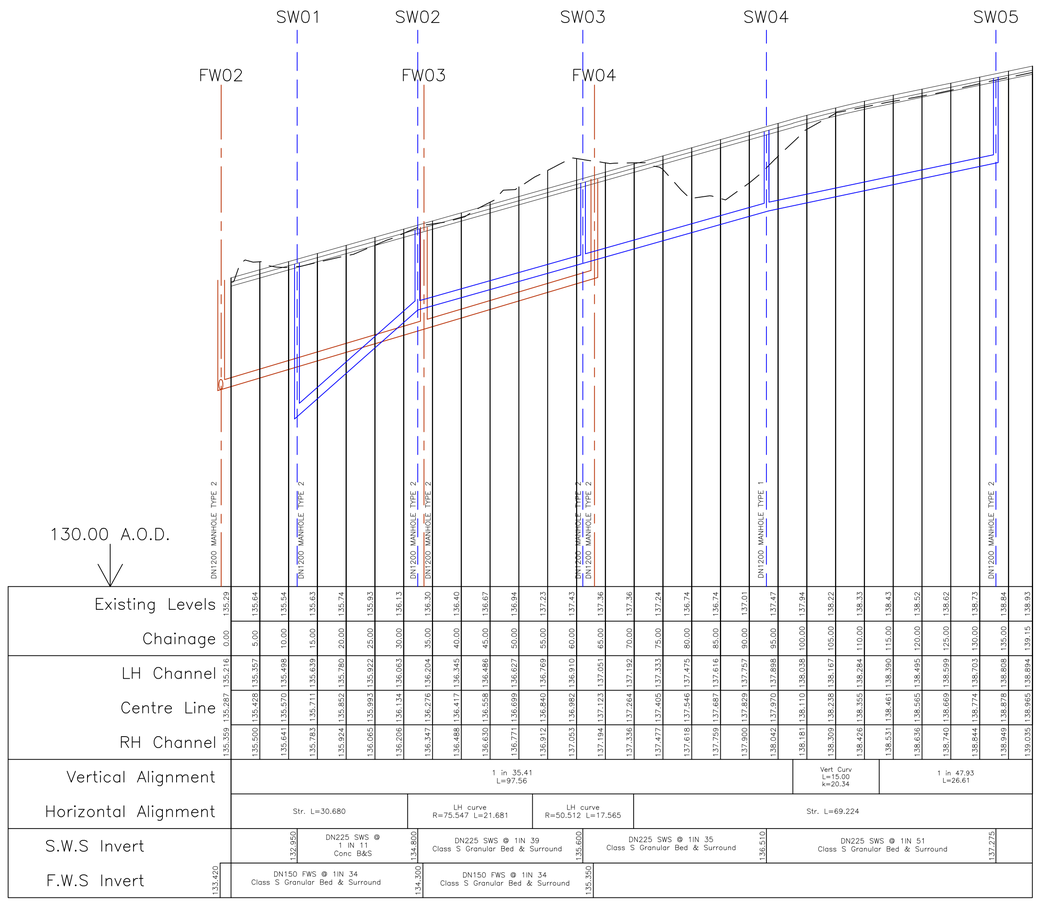


road1
Horiz. 1:500
Vert. 1:50

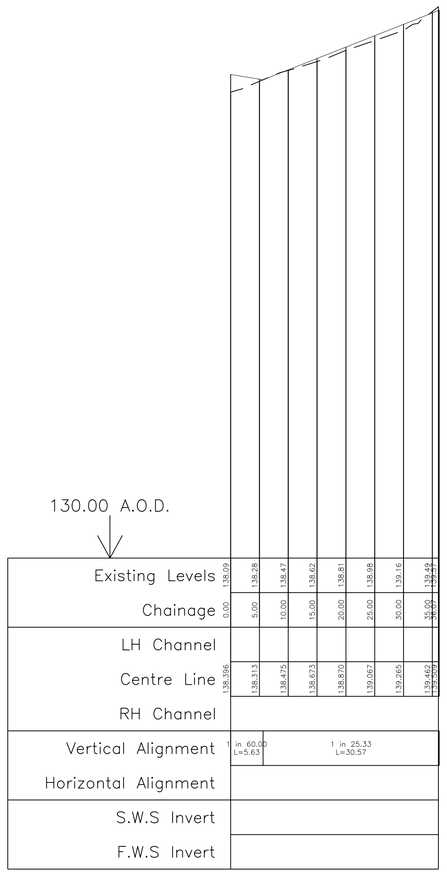

ROAD2
Horiz. 1:500
Vert. 1:50

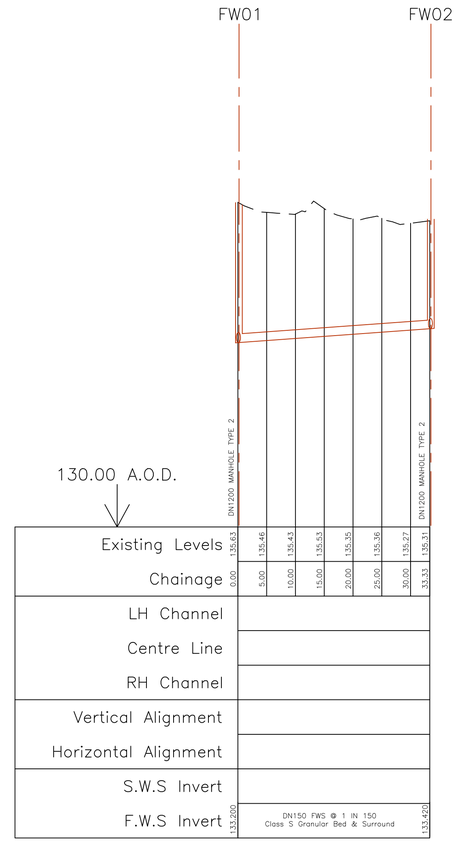

SEWER
Horiz. 1:500
Vert. 1:50

TENDER ISSUE

REV. No.	DATE	DESCRIPTION	INITIALS
C	23.02.18	Surface Water diameters and gradients updated.	CP
B	20.02.18	Surface Water sewers amended to reflect position of borehole	PPB
A	23.01.18	Surface Water sewers added to long section	PPB

Client: Storey HOMES

MJA CONSULTING
CIVIL AND STRUCTURAL ENGINEERS
Monarch House, Barton Lane,
Abingdon, Oxon, OX14 3NB
Tel: 01235 555173
Fax: 01235 523226

Project: Cambridge Road, Barkway, Hertfordshire

Title: Longitudinal Sections

Scale: as shown A1 | Date: Jan'18 | Drawing No.: 5713:10 | Rev: C

Checked | Drawn: PPB

© This drawing is the copyright of Michael A Jennings Associates Limited and may not be copied, altered or reproduced in any way without their permission.