


CELLULAR CRATE ATTENUATION

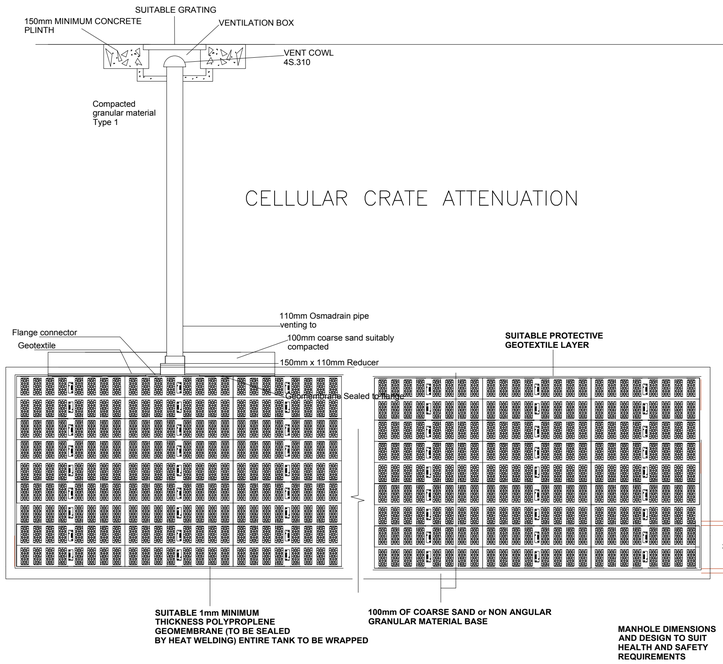

MANHOLE SW001
TYPE 1A MANHOLE

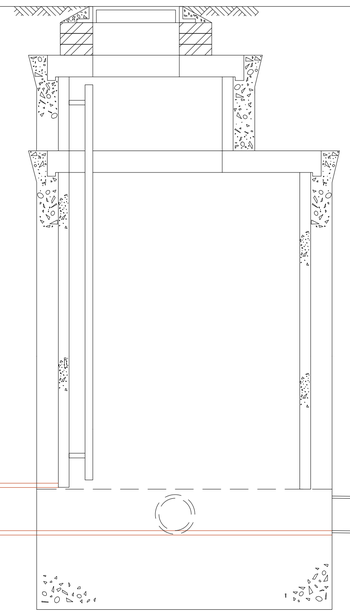

DEEP BORE SOAKAWAY
TYPE 1A MANHOLE

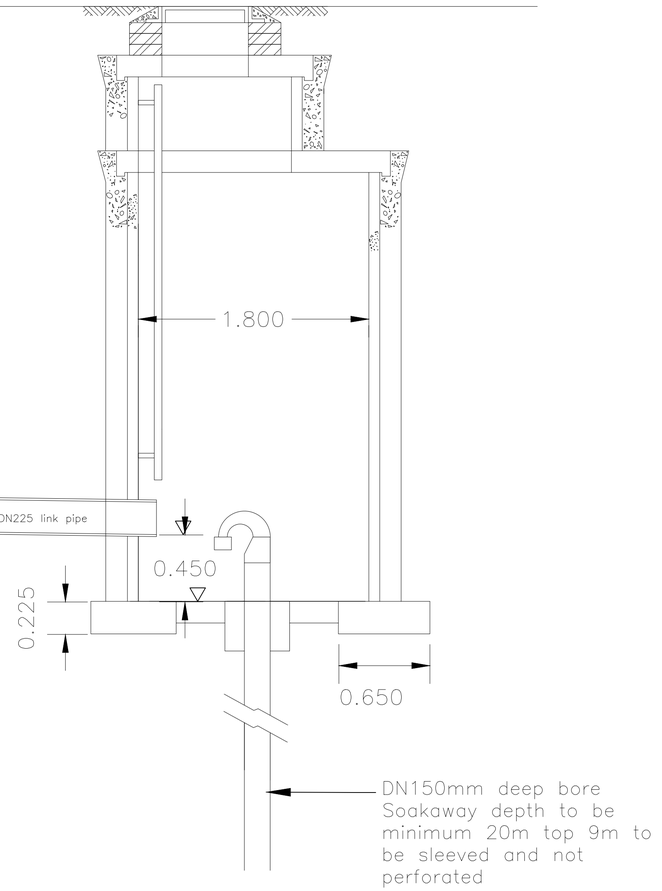

PRELIMINARY

REV. No.	DATE	DESCRIPTION	INITIALS
B	23.02.18	Link pipe diameter updated to DN225	CP
A	20.02.18	Details updated to reflect amended drainage layout	PPB

Client: Storey HOMES

Project: Cambridge Road Barkway, Hertfordshire

Title: Preliminary Deep Bore Soakaway & Attenuation Details

Scale: 1:20@A1 | Date: Jan'18 | Checked | Drawn: PPB | Drawing No.: 5713:24 | Rev: B

MJA CONSULTING
CIVIL AND STRUCTURAL ENGINEERS
Monarch House, Barton Lane,
Abingdon, Oxon, OX14 3NB
Tel: 01235 555173
Fax: 01235 523226

© This drawing is the copyright of Michael A Jennings Associates Limited and may not be copied, altered or reproduced in any way without their permission.