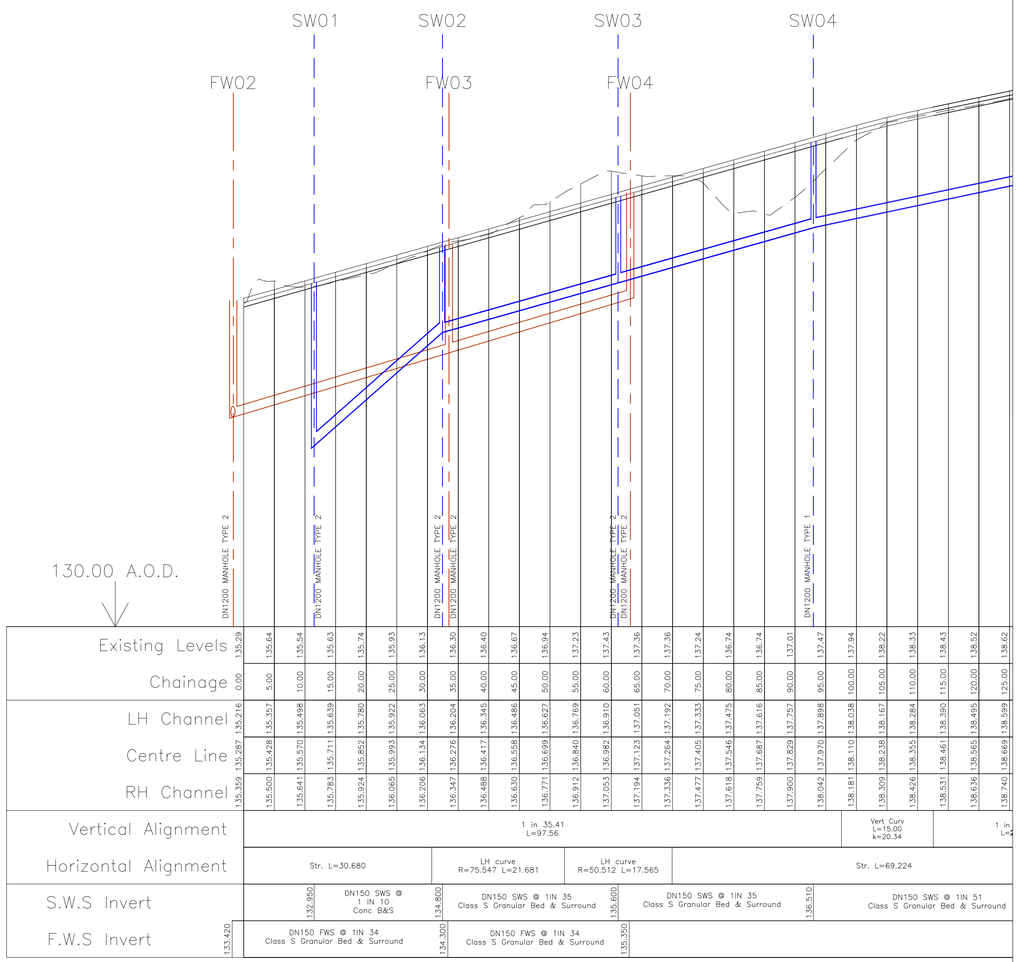

road1
Horiz. 1:500
Vert. 1:50

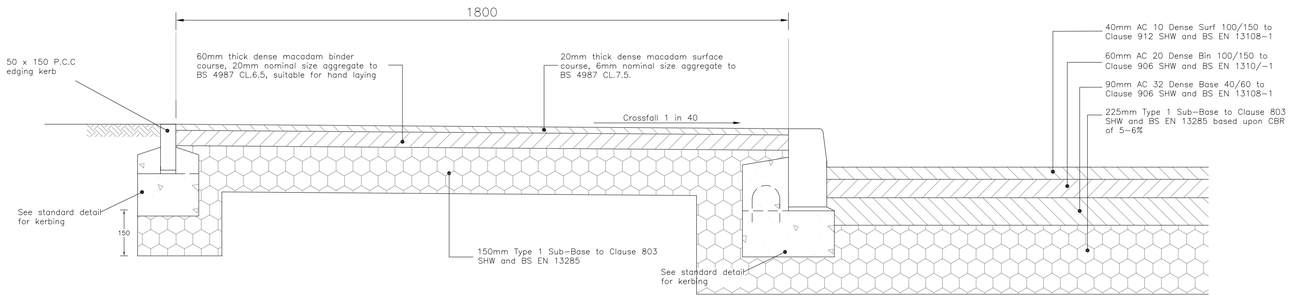

FLEXIBLE CARRIAGEWAY CONSTRUCTION
Scale 1:10

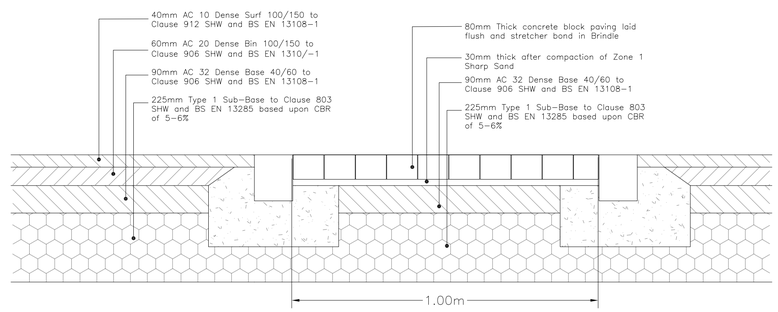

ENTRANCE PANEL CONSTRUCTION DETAIL
Scale 1:10

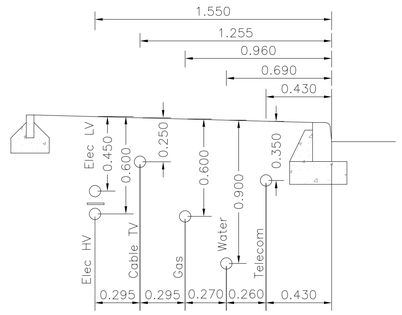

SERVICE POSITIONS UNDER FOOTPATH
Scale N.T.S.

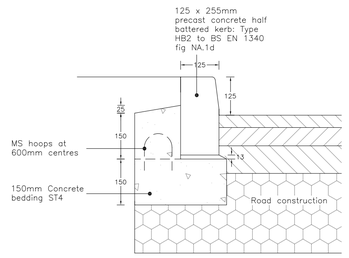

K1 KERB CONSTRUCTION
Scale 1:10

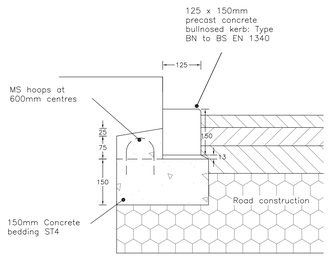

K11 KERB CONSTRUCTION
Scale 1:10

FOR APPROVAL

REV. No.	DATE	DESCRIPTION	INITIALS
A	20.02.18	Drawing up revved to Approval following submission for TA	PPB

Client: Storey HOMES

Project: Cambridge Road, Barkway, Hertfordshire

Title: Section 278 Longitudinal Section & Construction Details

MJA CONSULTING
CIVIL AND STRUCTURAL ENGINEERS
Monarch House, Barton Lane,
Abingdon, Oxon, OX14 3NB
Tel: 01235 555173
Fax: 01235 523226

Scale	Date	Drawing No.	Rev
as shown A1	Feb'18	5713:601	A
Checked	Drawn PPB		

© This drawing is the copyright of Michael A Jennings Associates Limited and may not be copied, altered or reproduced in any way without their permission.