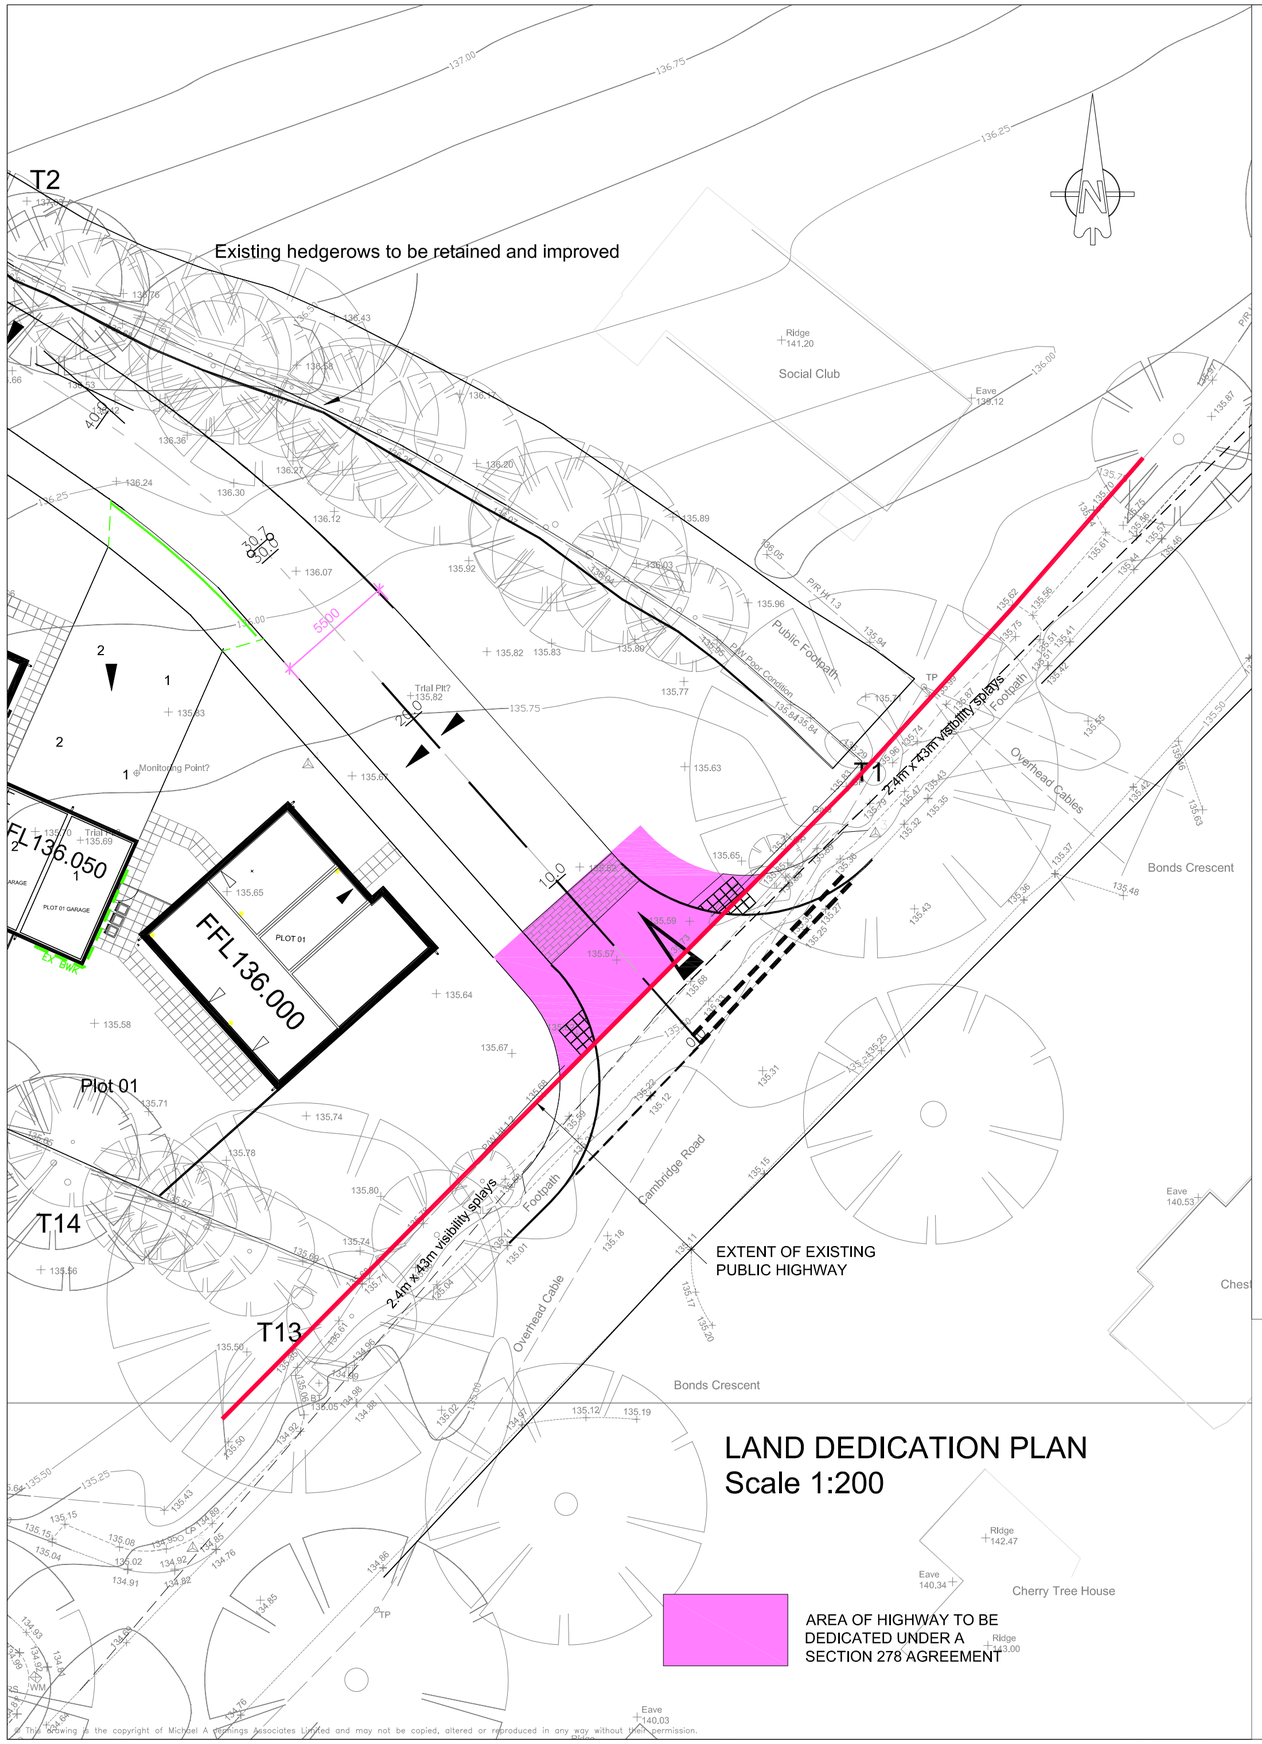

LAND DEDICATION PLAN
Scale 1:200

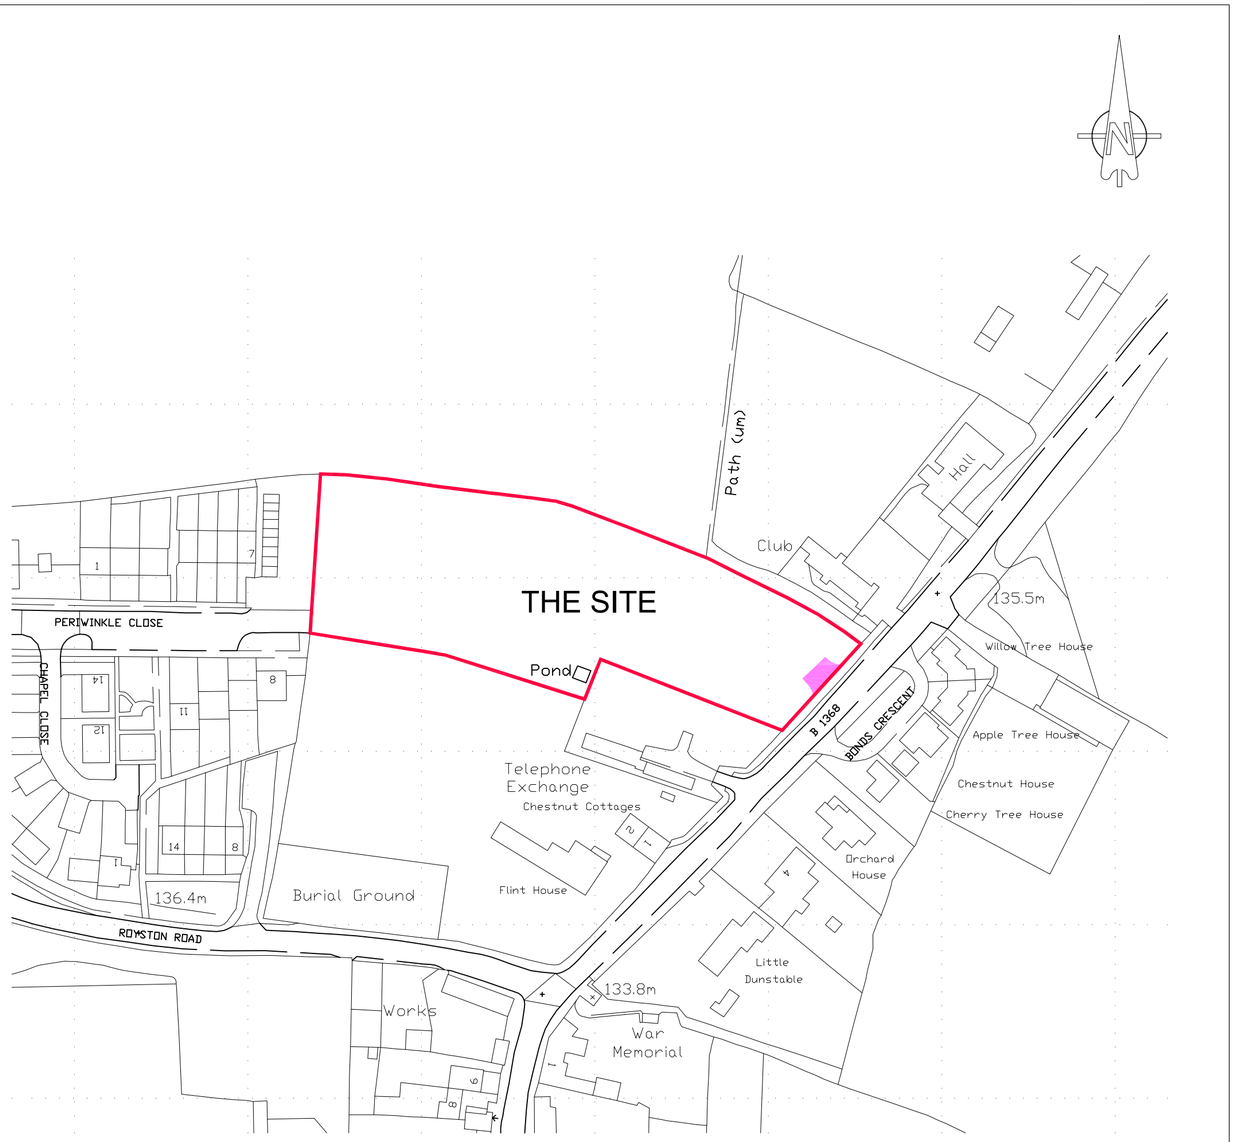

LOCATION PLAN
Scale 1:1250

FOR APPROVAL

REV. No.	DATE	DESCRIPTION	INITIALS
A	20.02.18	Survey information tidied up additional notes added	PPB

Client: Storey HOMES

Project: Cambridge Road, Barkway, Hertfordshire

Title: Section 278 Agreement Plan

MJA CONSULTING
CIVIL AND STRUCTURAL ENGINEERS
Monarch House, Barton Lane,
Abingdon, Oxon, OX14 3NB
Tel: 01235 555173
Fax: 01235 523226

Scale	Date	Drawing No.	Rev
as shown A2	Feb'18	5713:602	A
Checked	Drawn PPB		

© This drawing is the copyright of Michael A Jennings Associates Limited and may not be copied, altered or reproduced in any way without their permission.