

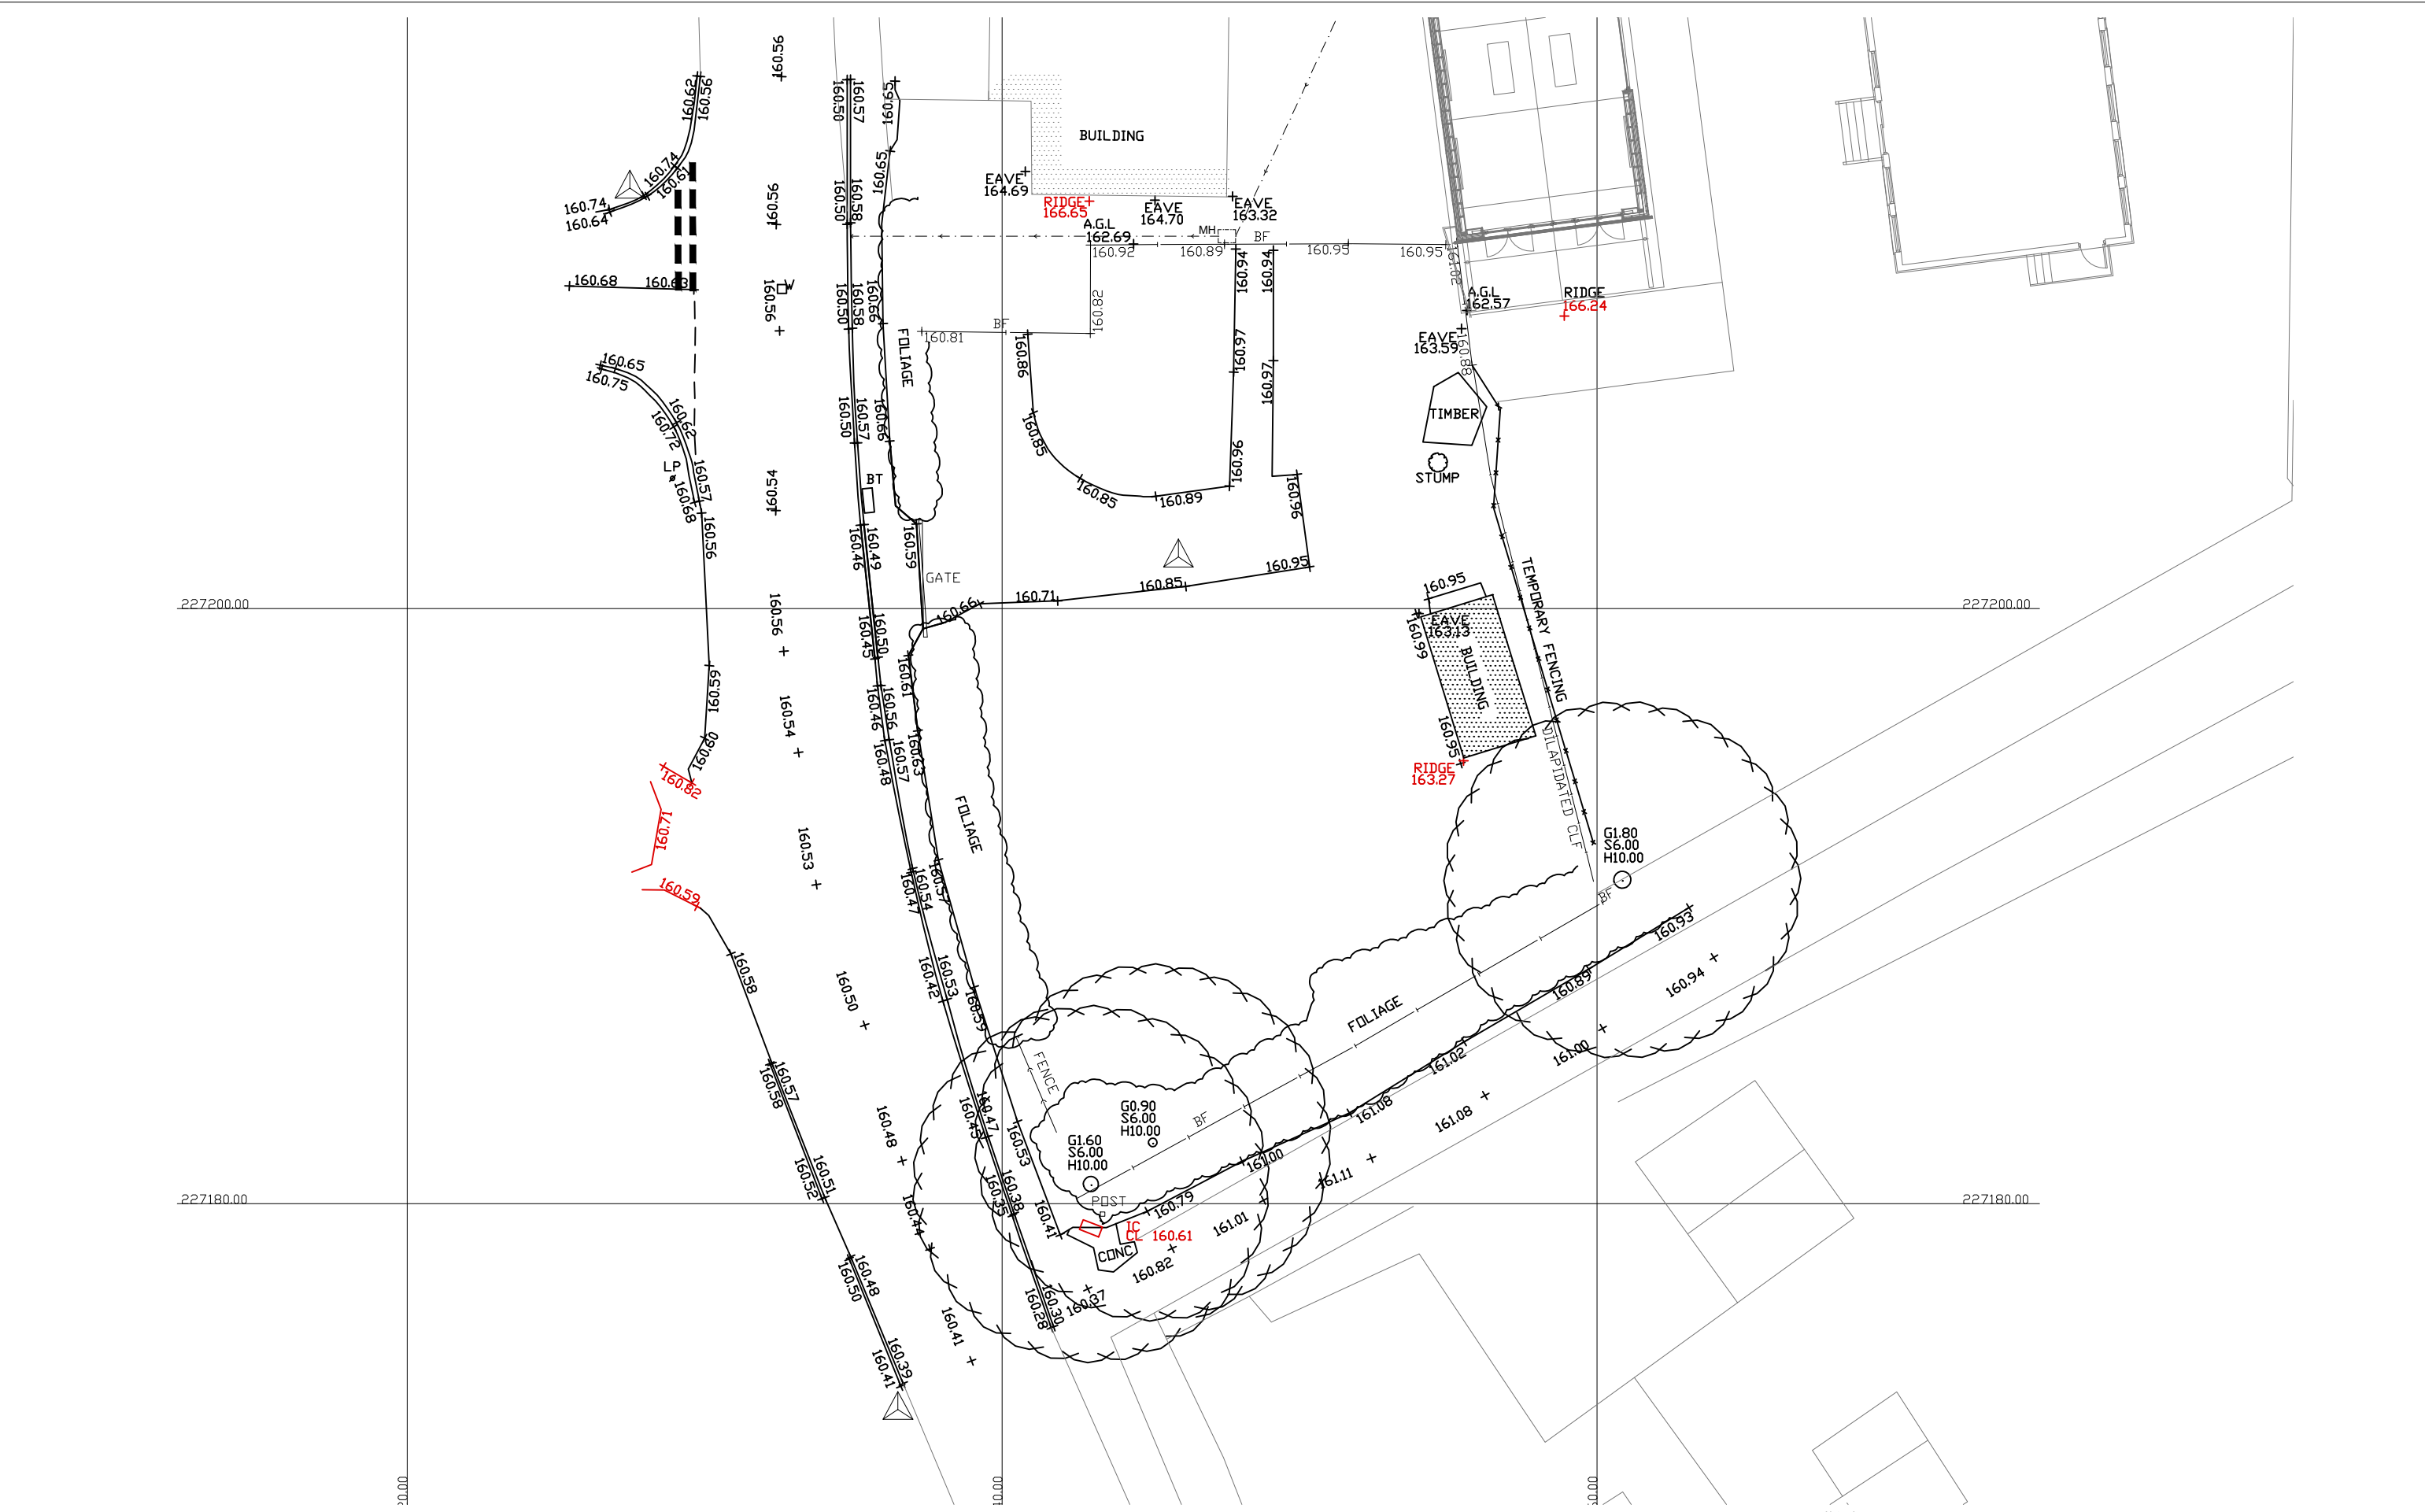


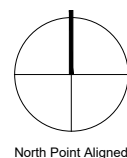

Block Plan

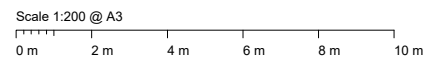

Notes:
Report all errors and omissions to the architect.
Dimensions to be checked on site prior to fabrication.
~~No dimensions to be scaled from this drawing.~~

Unit 2
5 Drysdale Street
London N1 6ND
020 7739 2050
hoxdesign.co.uk

School House, School Lane Offley
SG5 3AT
Three Residential Units
Existing Block Plan

Scale	Drawing No.
1:200	736 / 1-01
Date	Rev.
Mar 2023	PC
Drawn By	Initials
PM	