


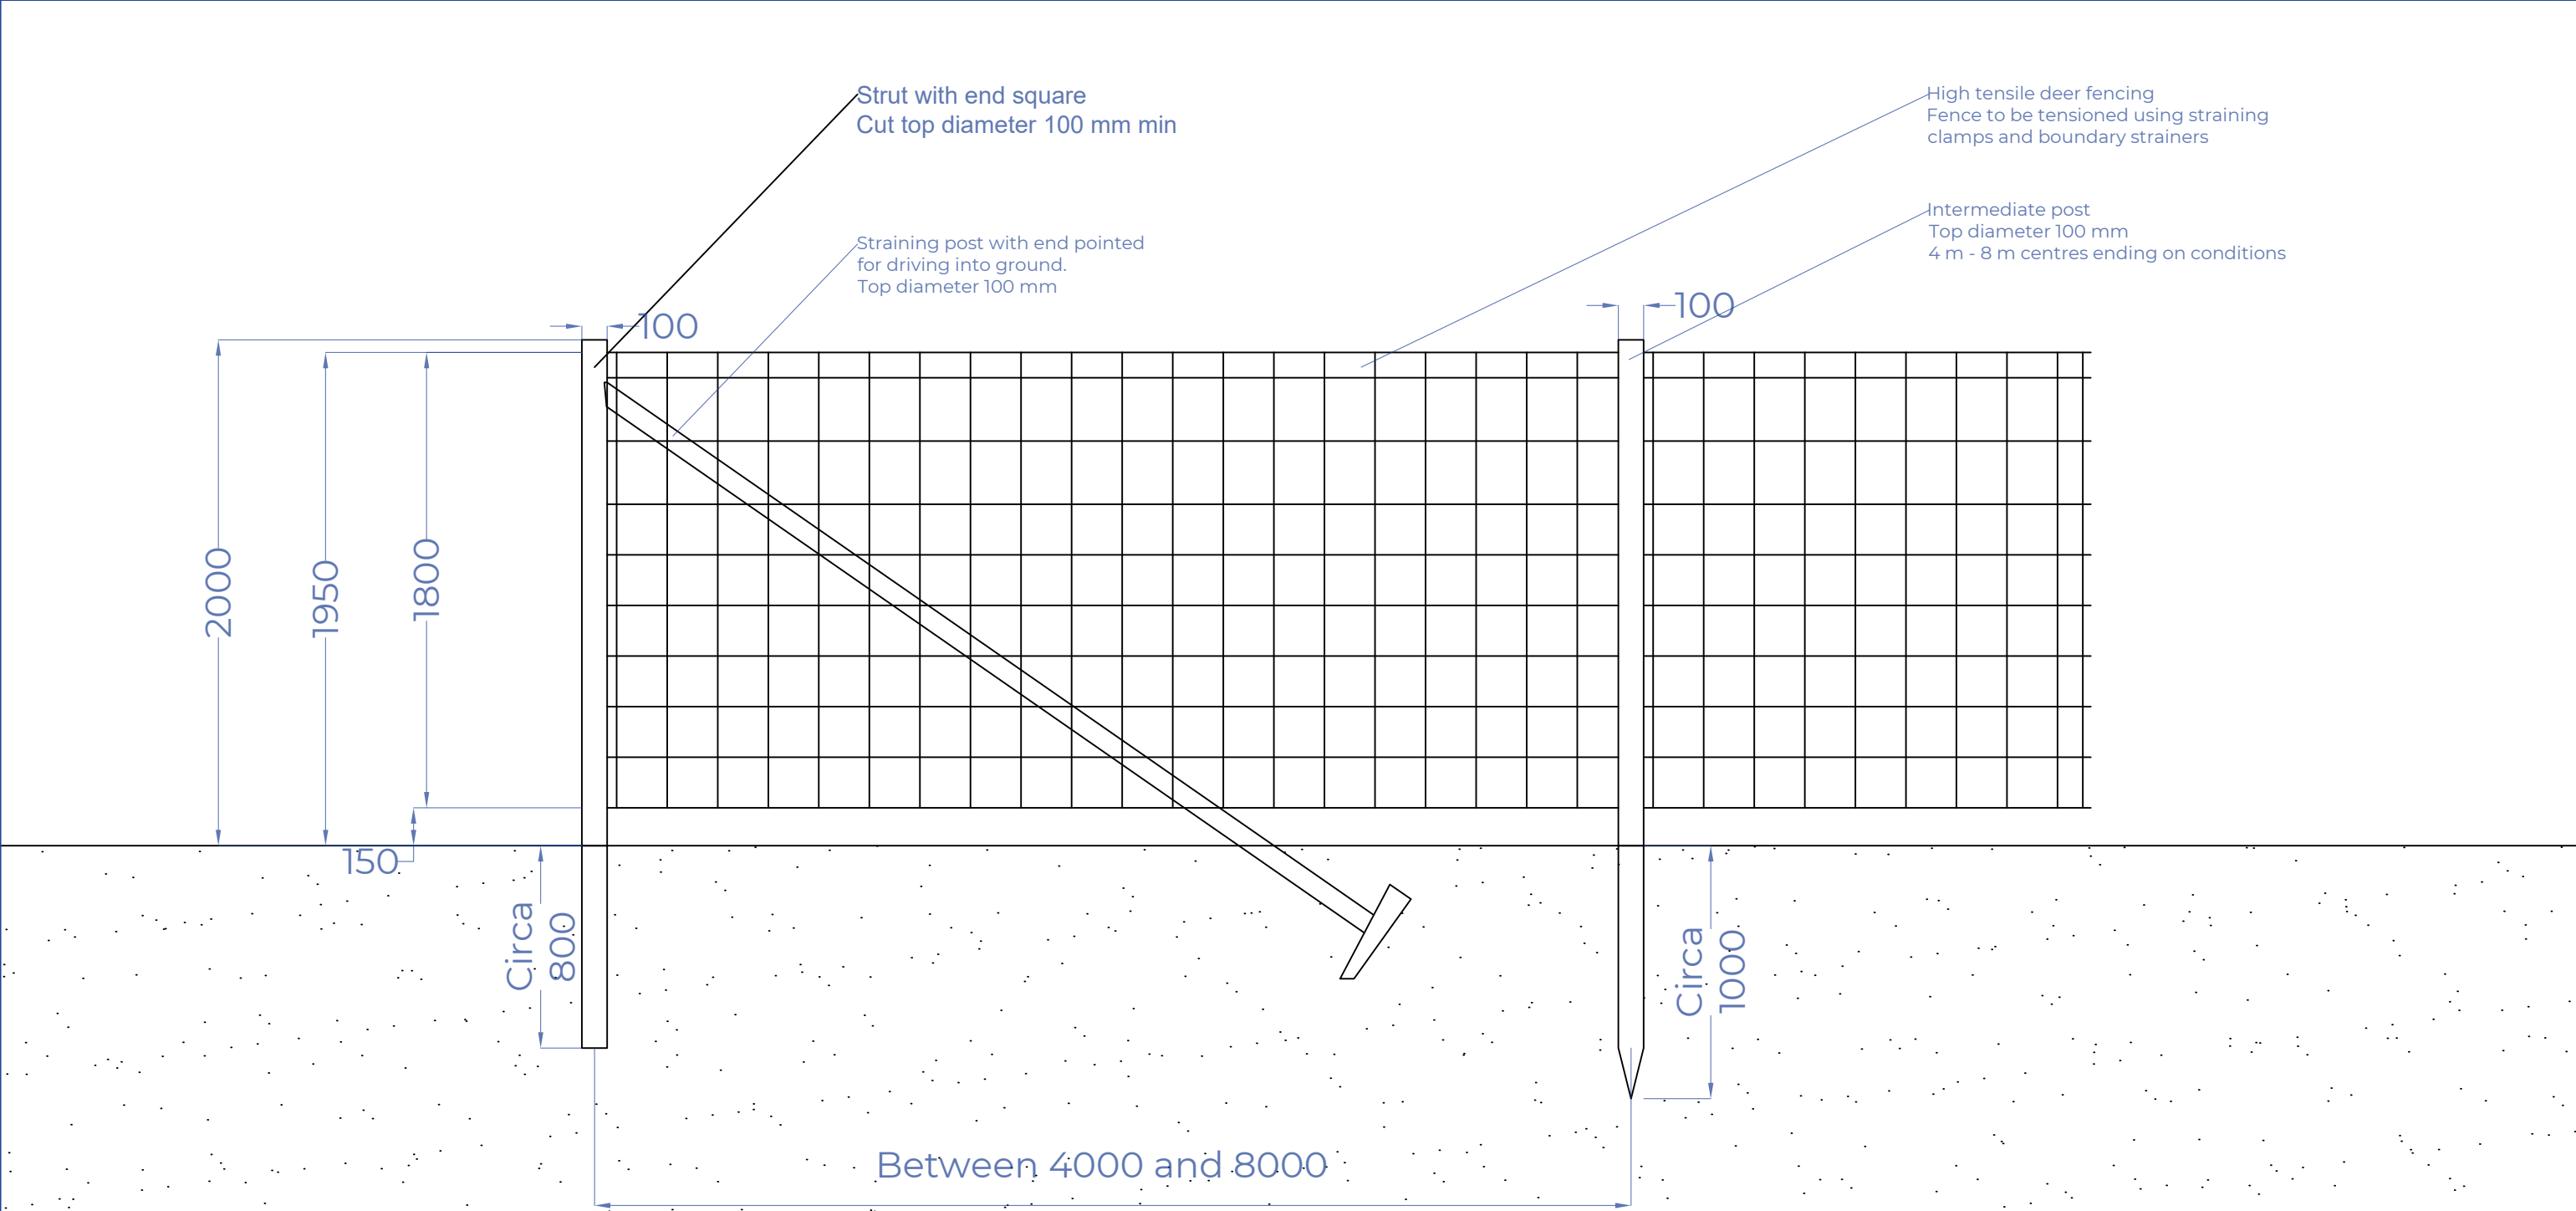



Pathfinder Clean Energy UKDev Ltd,
Central House 20 Central Avenue, St
Andrews Business Park, Norwich, NR7
0HR, Tel: 020 7127 4542

PATHFINDER CLEAN ENERGY UKDEV LTD COPYRIGHT. THIS DRAWING AND THE
INFORMATION IT CONTAINS ARE THE PROPERTY OF PATHFINDER CLEAN ENERGY
LTD. IT IS NOT TO BE COPIED, REPRODUCED OR DIVULGED TO A THIRD PARTY
WITHOUT PERMISSION.

TITLE: UKF092_06 Deer Fence Typical Arrangement

CODE	UKF092	PAGE SIZE	A3
DATE	2022-2-21	REVISION	V0
		SCALE	1:25

ALL DIMENSIONS IN MILLIMETERS AND ARE APPROXIMATE

FILE NAME	UKF092_PACE UK PV Drawings.dwg
-----------	--------------------------------