




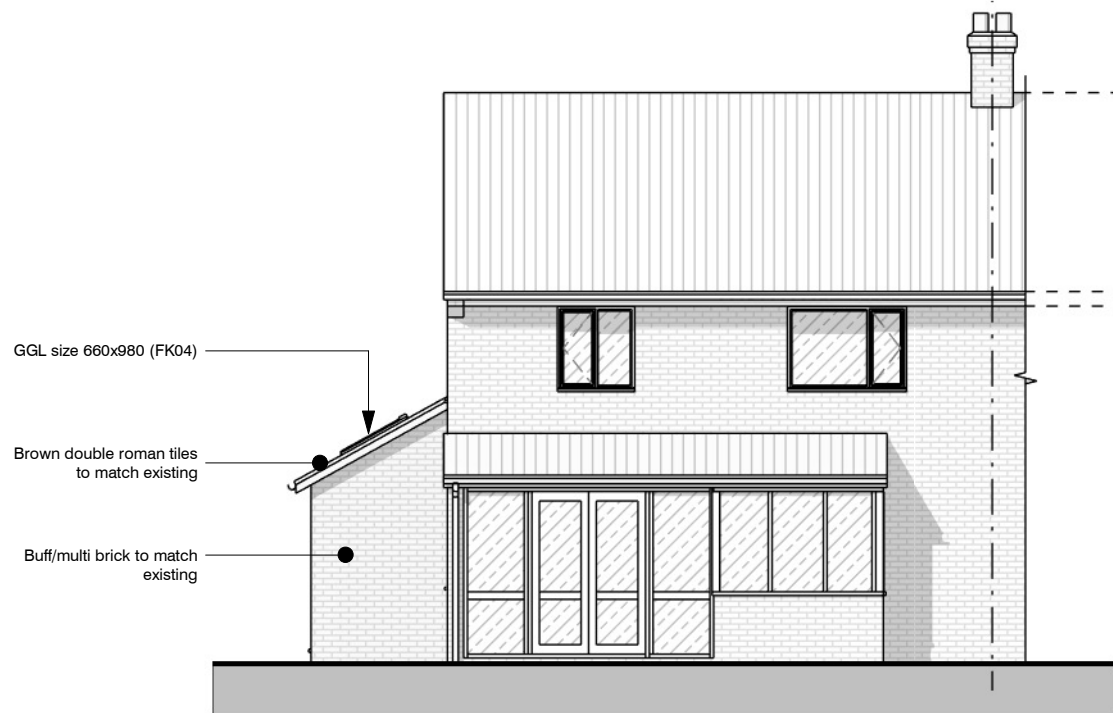

3 PROPOSED - Front Elevation
1 : 100 @A3

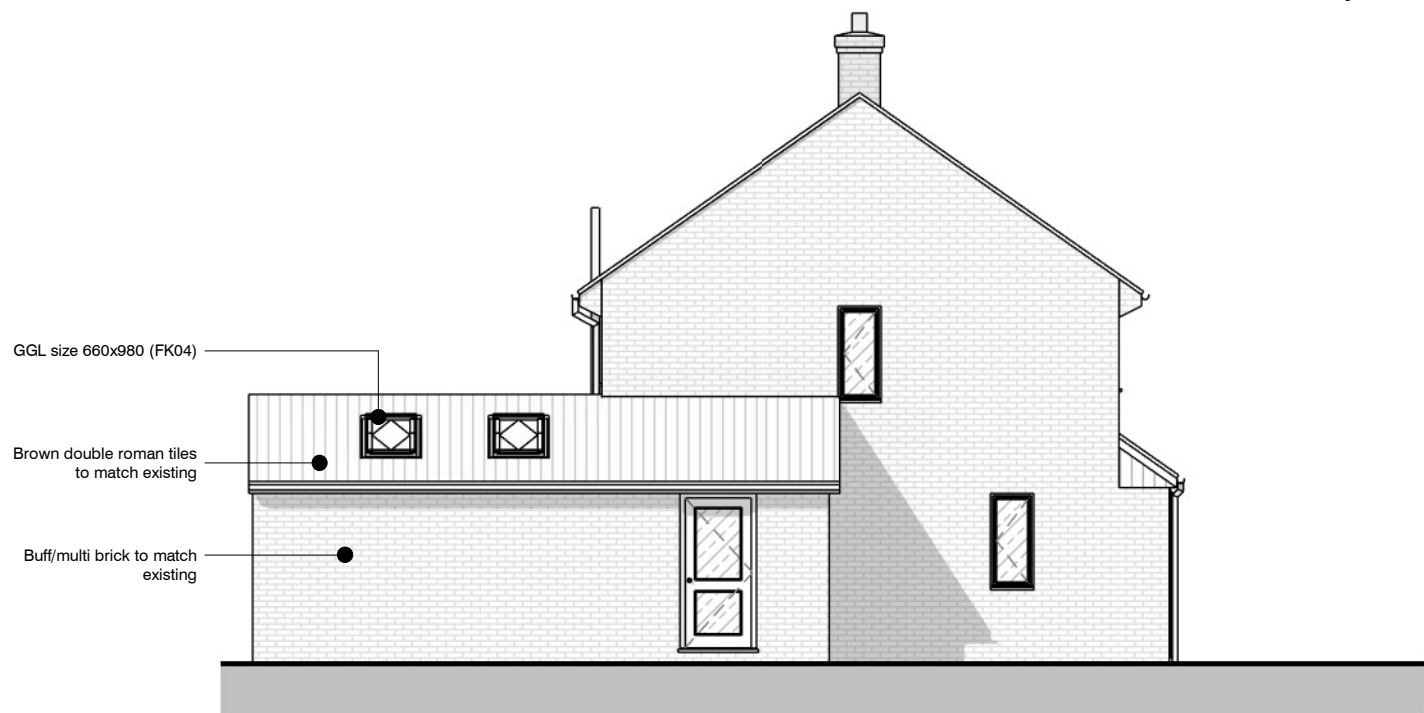

4 PROPOSED - Side Elevation
1 : 100 @A3

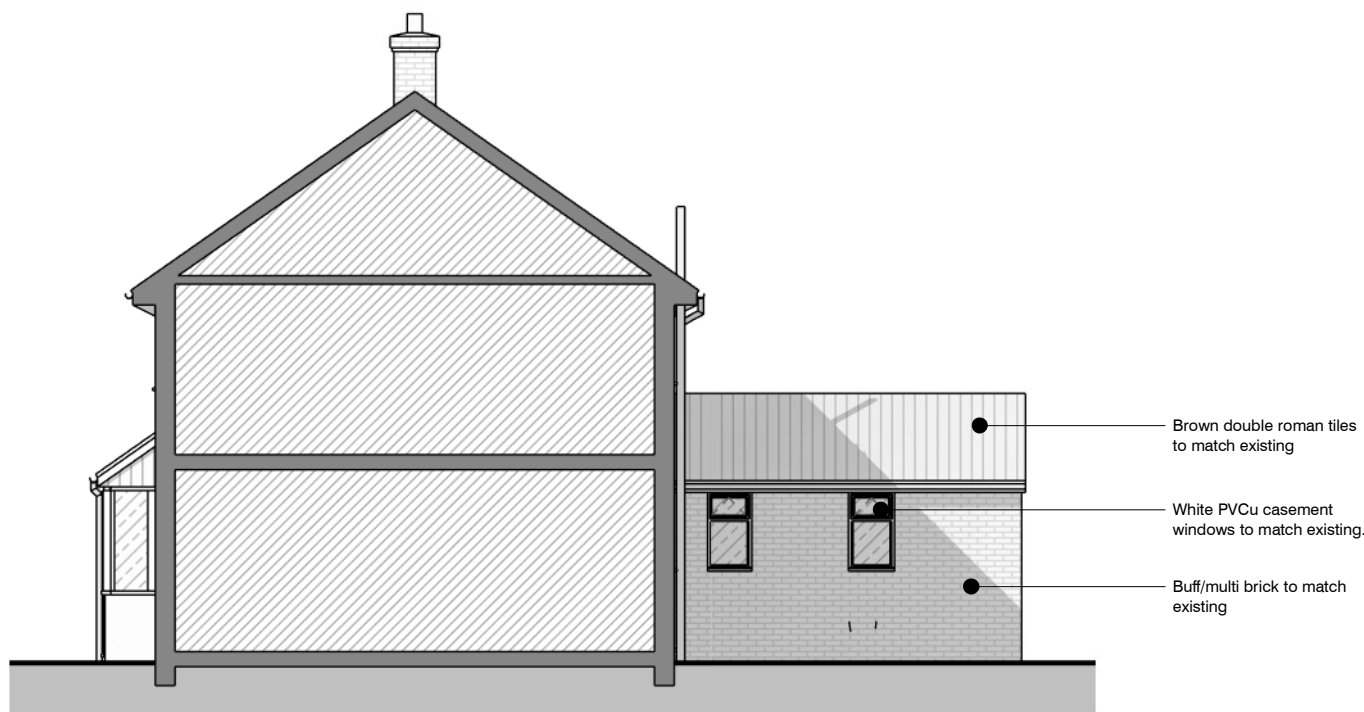

1 PROPOSED - Boundary Elevation
1 : 100 @A3



2 PROPOSED - Rear Elevation
1 : 100 @A3