


Ref: 12125624-RPV2

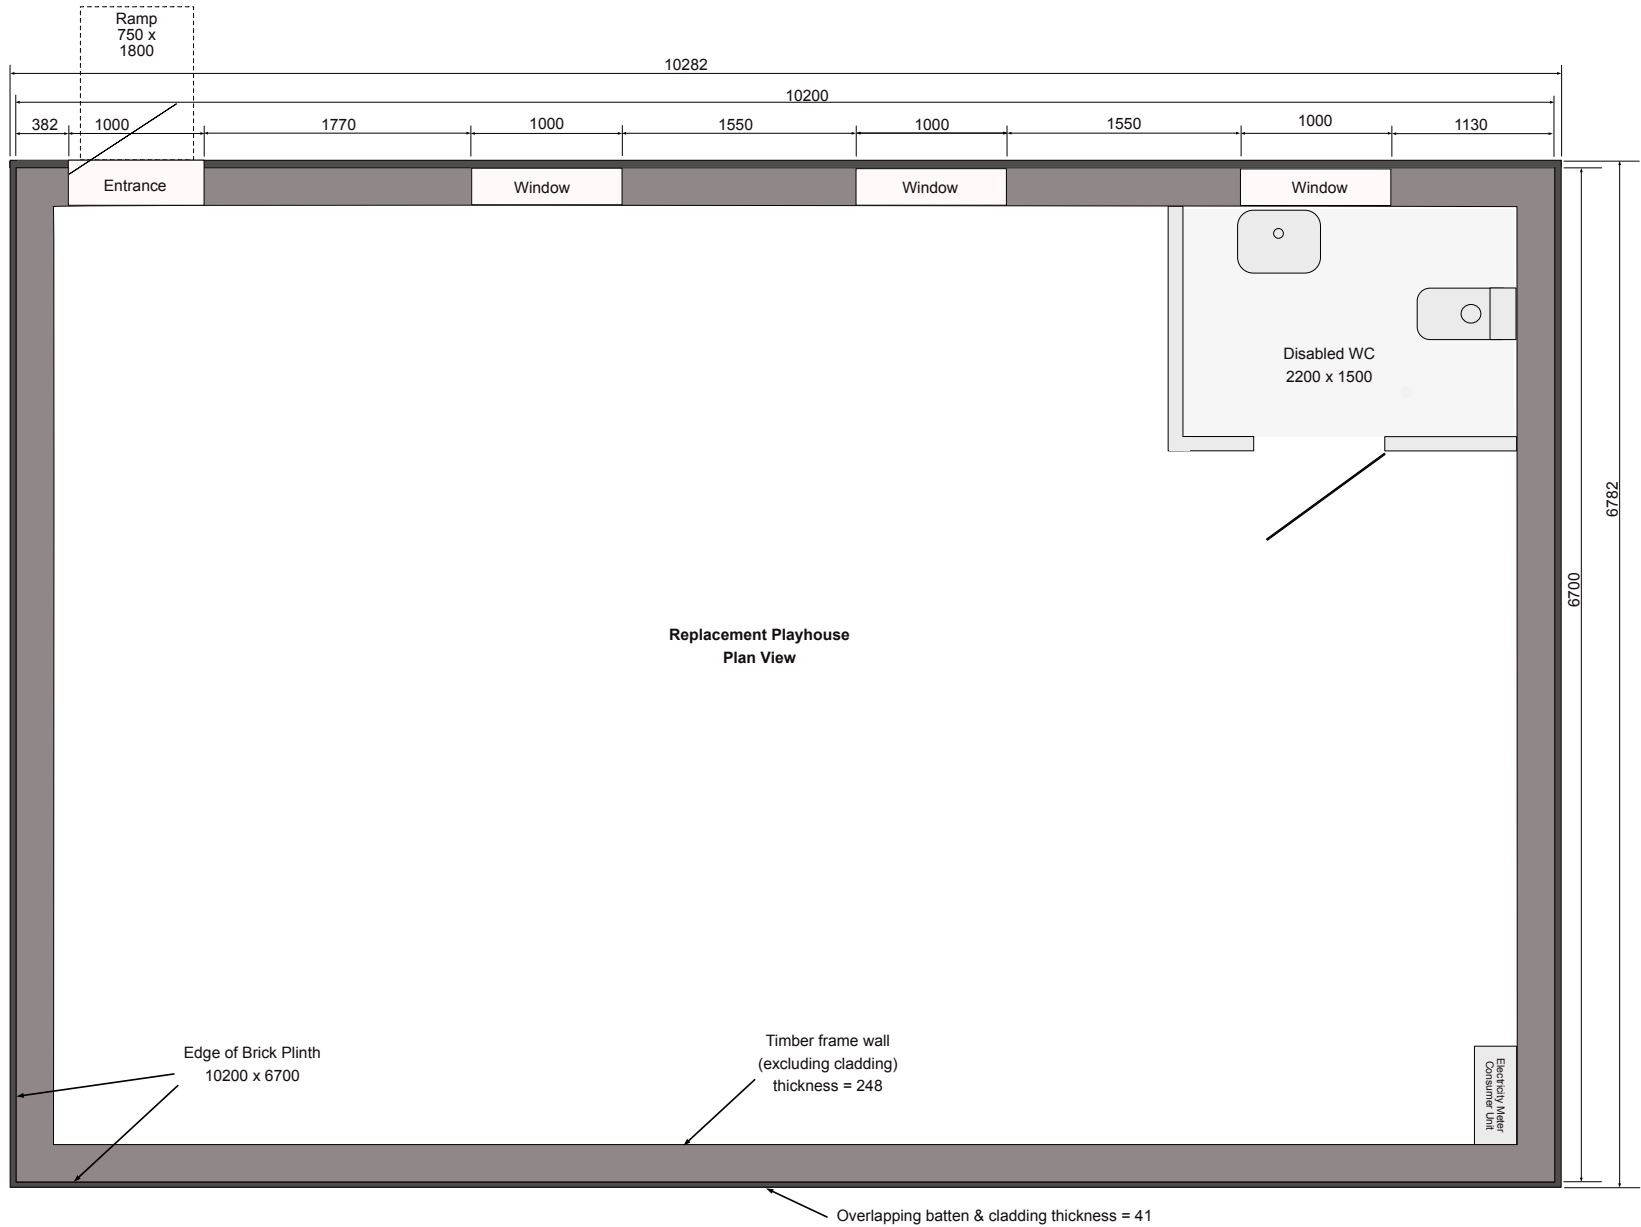

Replacement Playhouse
Revised Plan View

Drawn by: Dermot McCarthy
dermot@thekimptonplayers.co.uk
Scale: 1:50 27/10/2024