

PLANNING INFORMATION

59 GAPING LANE,
HITCHIN SG5 2JE

CONTENTS

This document has been prepared to present the design proposals for 59 Gaping Lane, Hitchin SG5 2JE.

- 1. Existing Site Photos
- 2. Existing Plans
- 3. Concept Images
- 4. Proposed Plans
- 5. Proposed Elevations


This report has been prepared by Studio Lunet Ltd for Claire and Mike Hughes and is solely intended for their use and benefit. Nothing in this report shall confer any liability, duty or benefit to any other party unless agreed beforehand in writing. All copyright and intellectual material remain the property of Studio Lunet Ltd unless expressly agreed beforehand in writing.

SITE
PHOTOS




SITE
PHOTOS



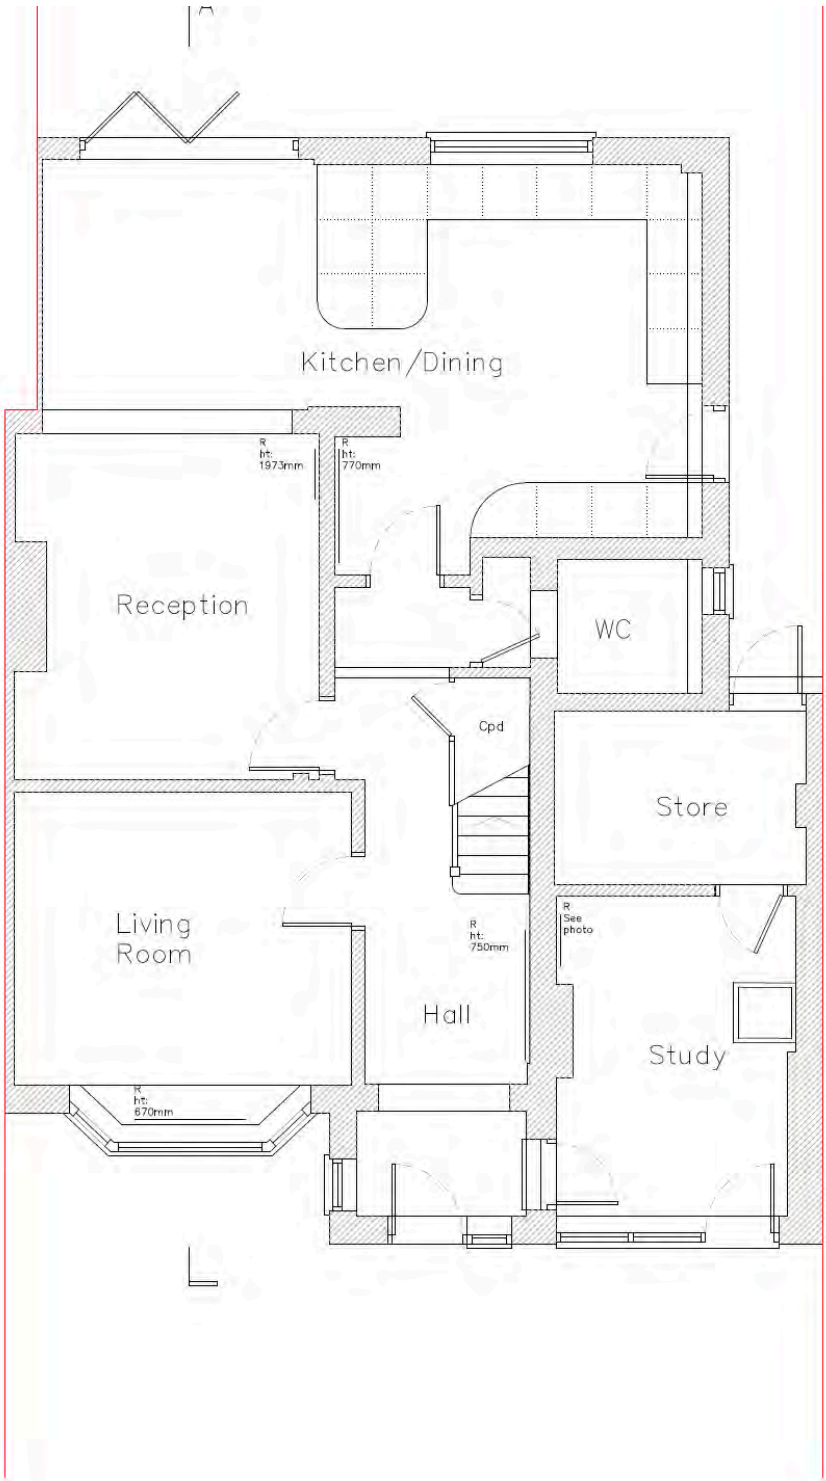


Existing Ground Floor
Plan

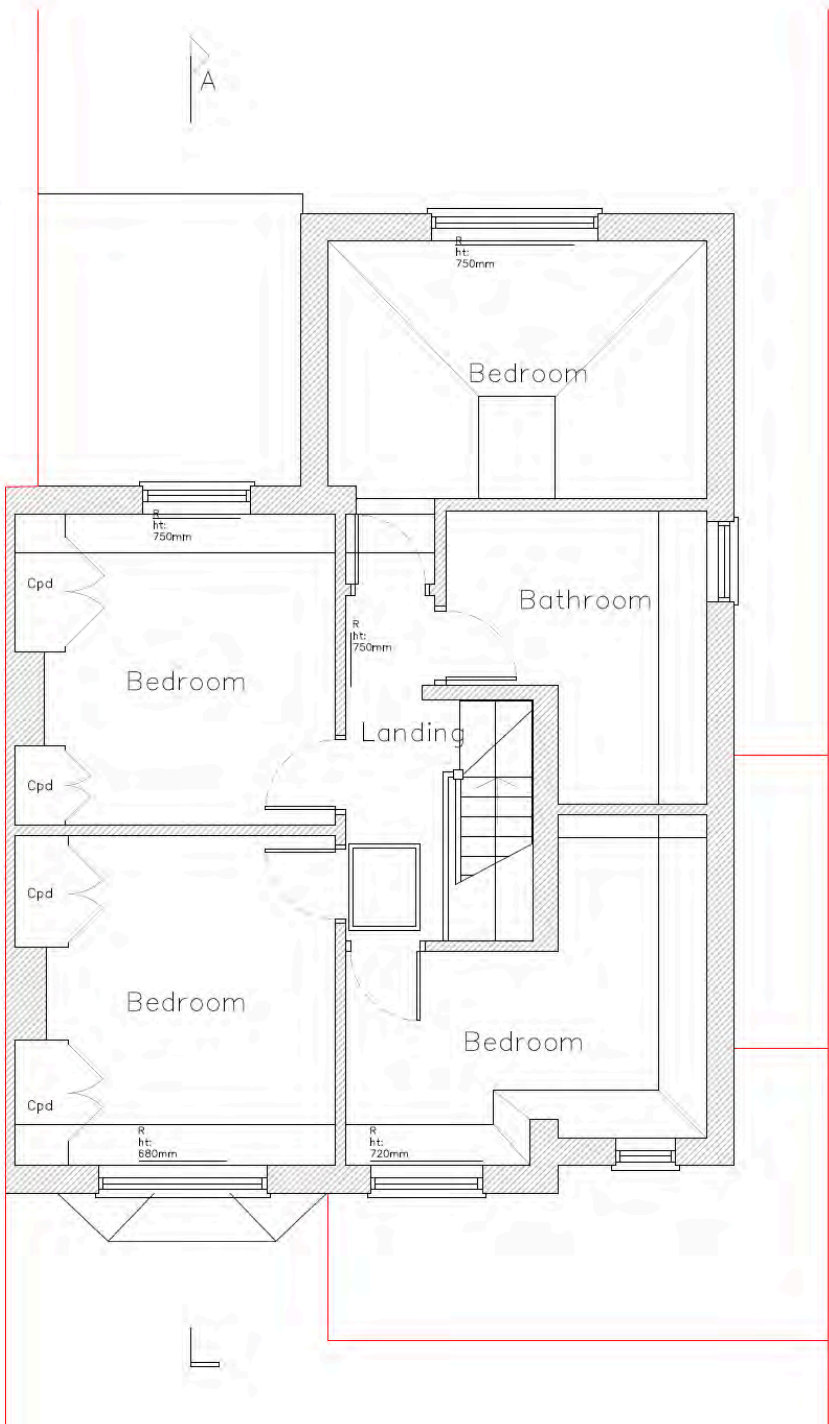


Existing First Floor
Plan

CONCEPT
IMAGES

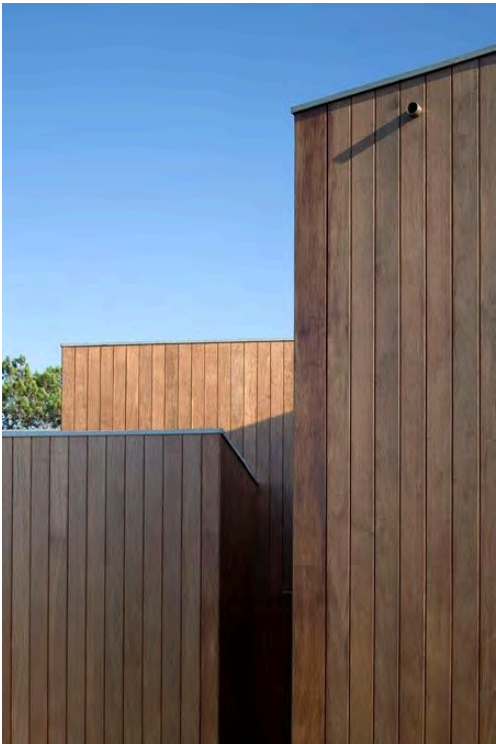


CONCEPT
IMAGES




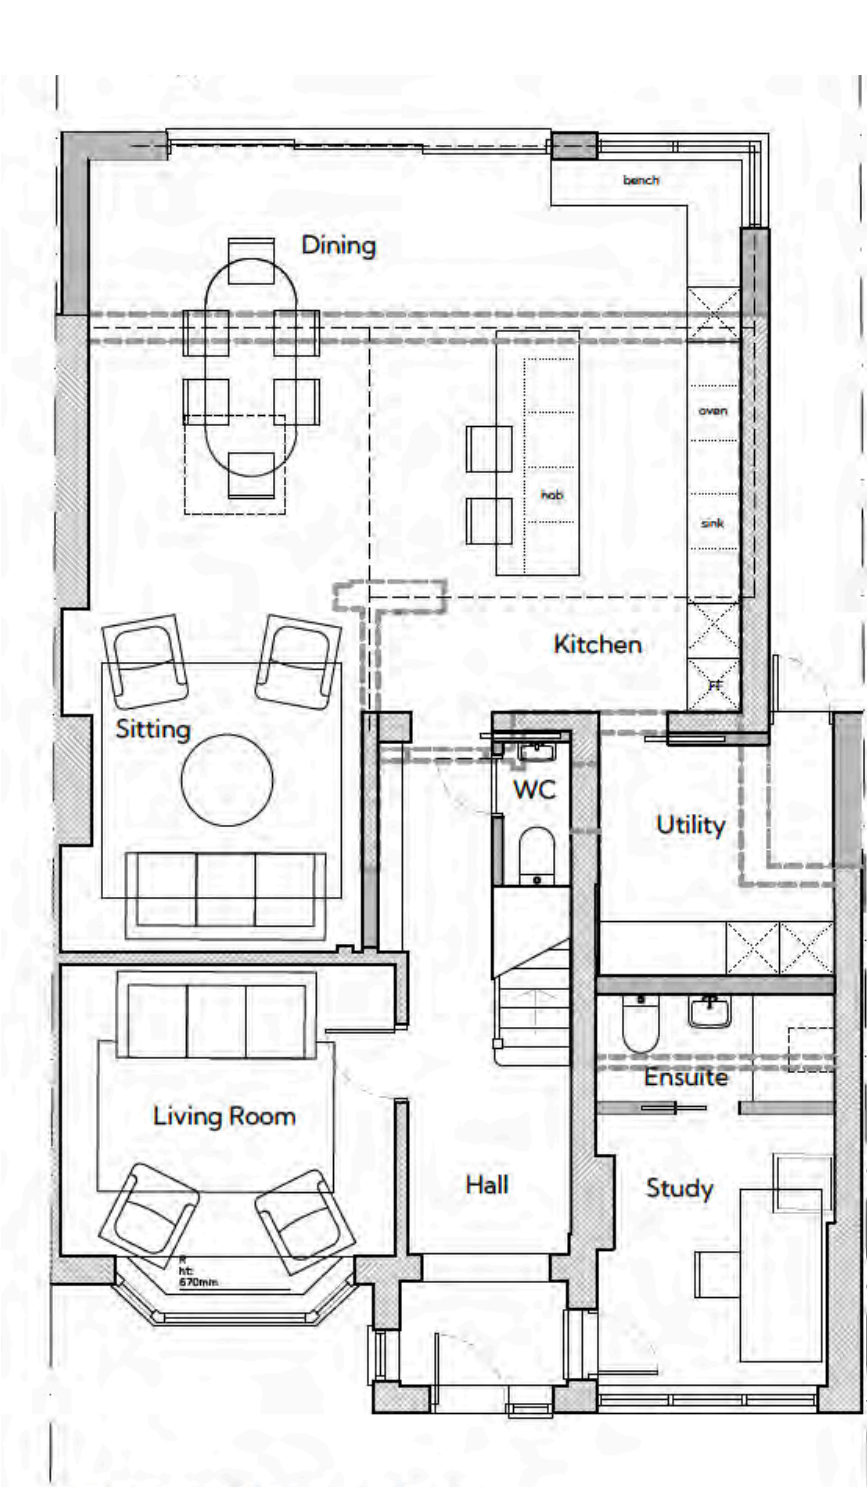

Proposed Ground Floor
Plan

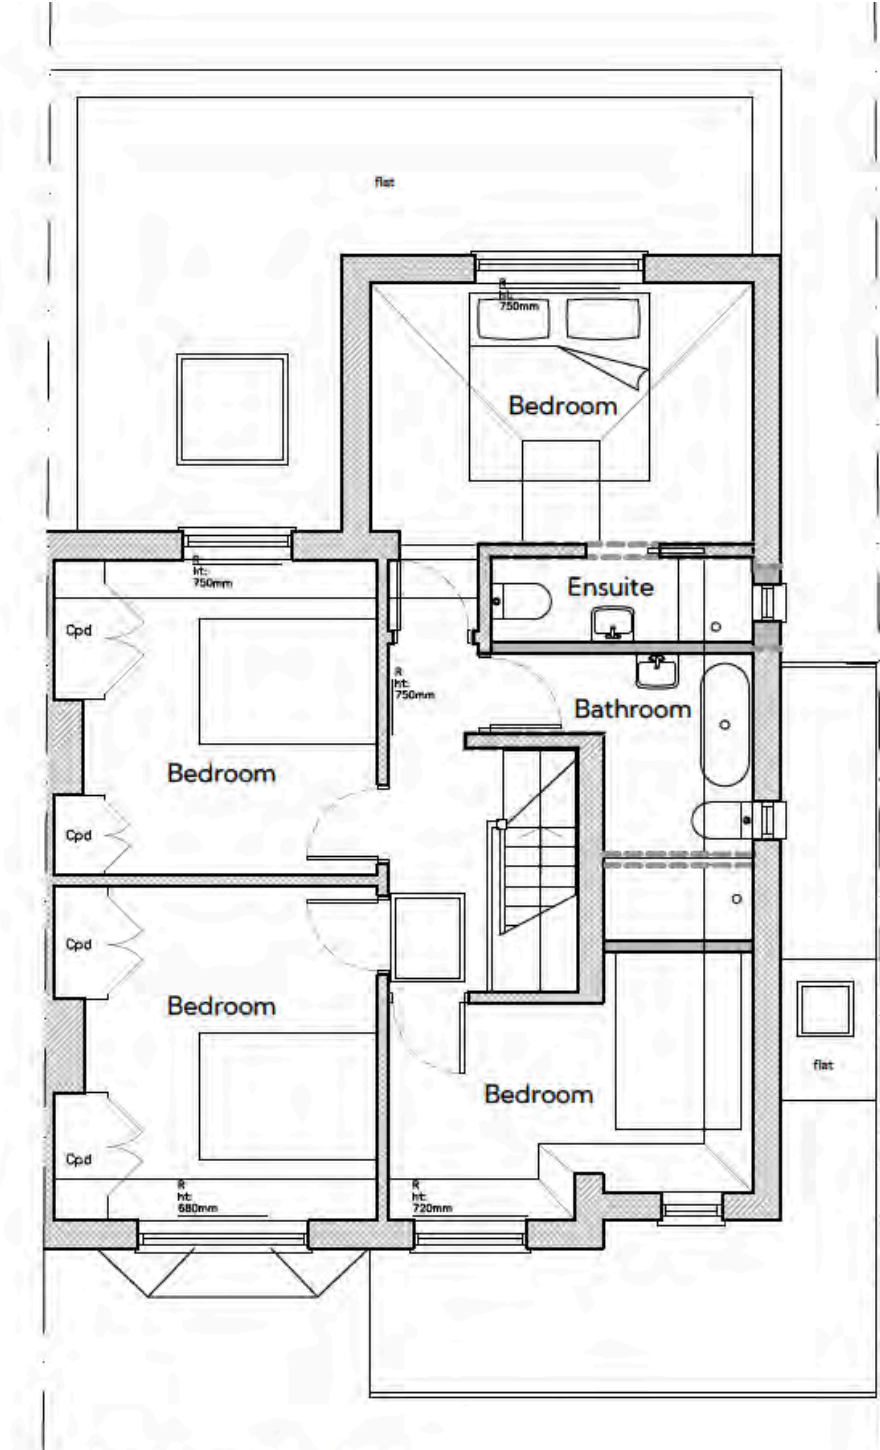

Proposed First Floor
Plan

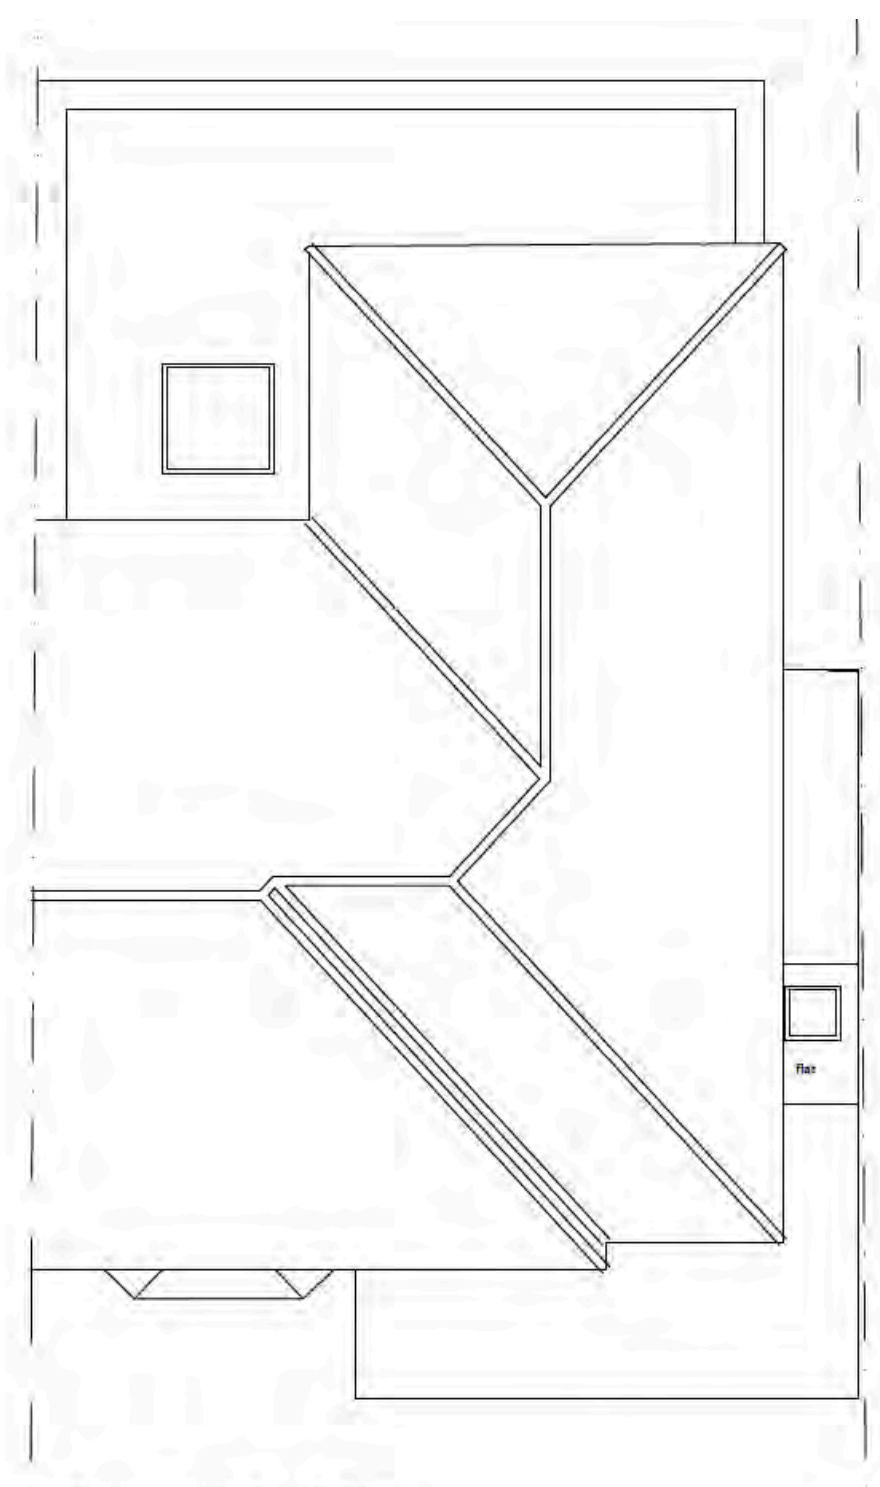

Proposed Roof Plan

Proposed Rear
Elevation



The proposals include the following changes:

- Vertical (treated) timber cladding.
- Kitchen window seat.
- Large glazed doors to garden.

