


THIS PLAN AND DESIGN IS TO BE USED SOLELY IN CONNECTION WITH THE PROJECT AS DESCRIBED. THE DRAWING AND DESIGN IS THE COPYRIGHT OF YPL UK LIMITED T/A YOUR PLANS UK, AND MUST NOT BE RE-ISSUED, LOANED OR COPIED WITHOUT WRITTEN CONSENT OF YPL UK LIMITED T/A YOUR PLANS UK.

THE PLAN IS TO BE READ IN CONDATCTION WITH ALL OTHER THIRD PARTY INFORMATION RELEVANT TO THE PROJECT. ANY APPARENT DISCREPANCY IS TO BE BROUGHT TO THE ATTENTION OF YPL UK LIMITED T/A YOUR PLANS UK AND/OR ANY THIRD-PARTIES OR SPECIALISTS ASSOCIATED.

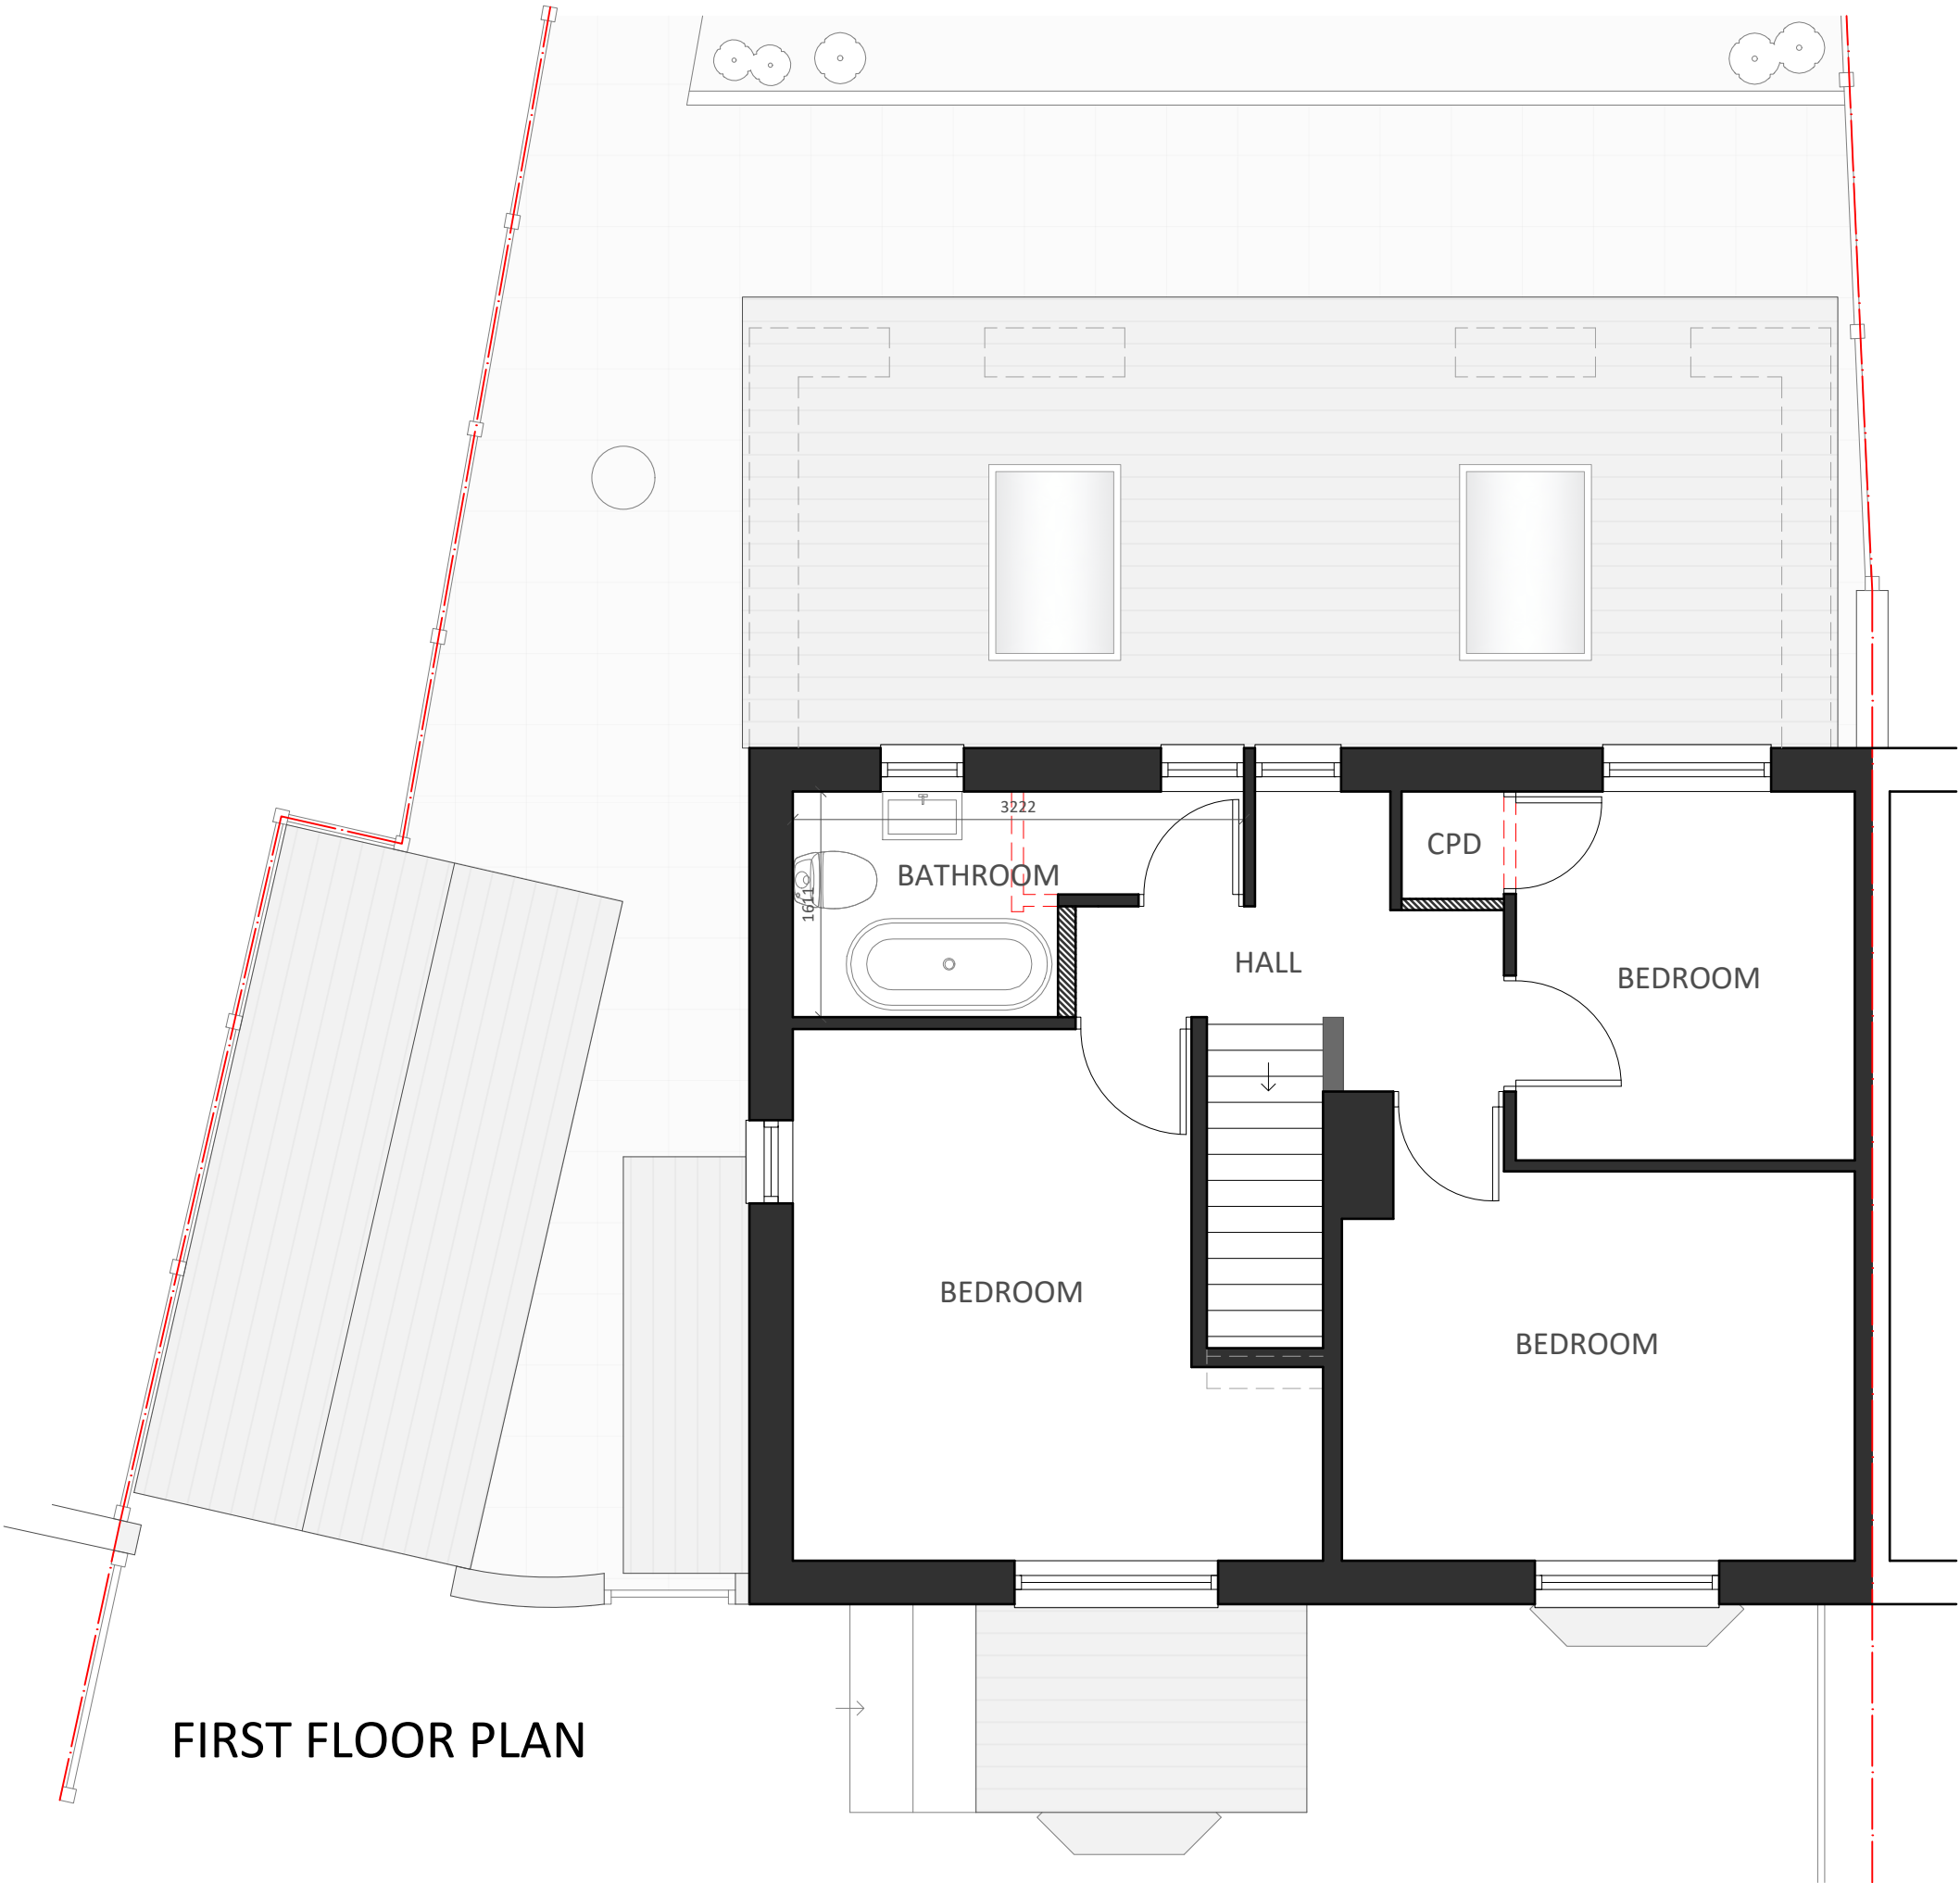

## FOR APPROVAL

Location  
13 GRIMSTONE ROAD  
LITTLE WYMONDLEY

Title  
PROPOSED PLAN

|                                     |                |               |                |
|-------------------------------------|----------------|---------------|----------------|
| Scale<br>1:50 @ A3                  | Drawn<br>SB    | Checked<br>HE | Date<br>NOV 25 |
| Drawing Number<br>2285_YPUK_P005(B) | Revision<br>P2 |               |                |

