


FOR APPROVAL

Location
13 GRIMSTONE ROAD
LITTLE WYMONDLEY

Title
BLOCK PLAN

Scale	Drawn	Checked	Date
1:200 @ A3	SB	HE	OCT 25
Drawing Number			Revision
2285_YPUK_P002			P1

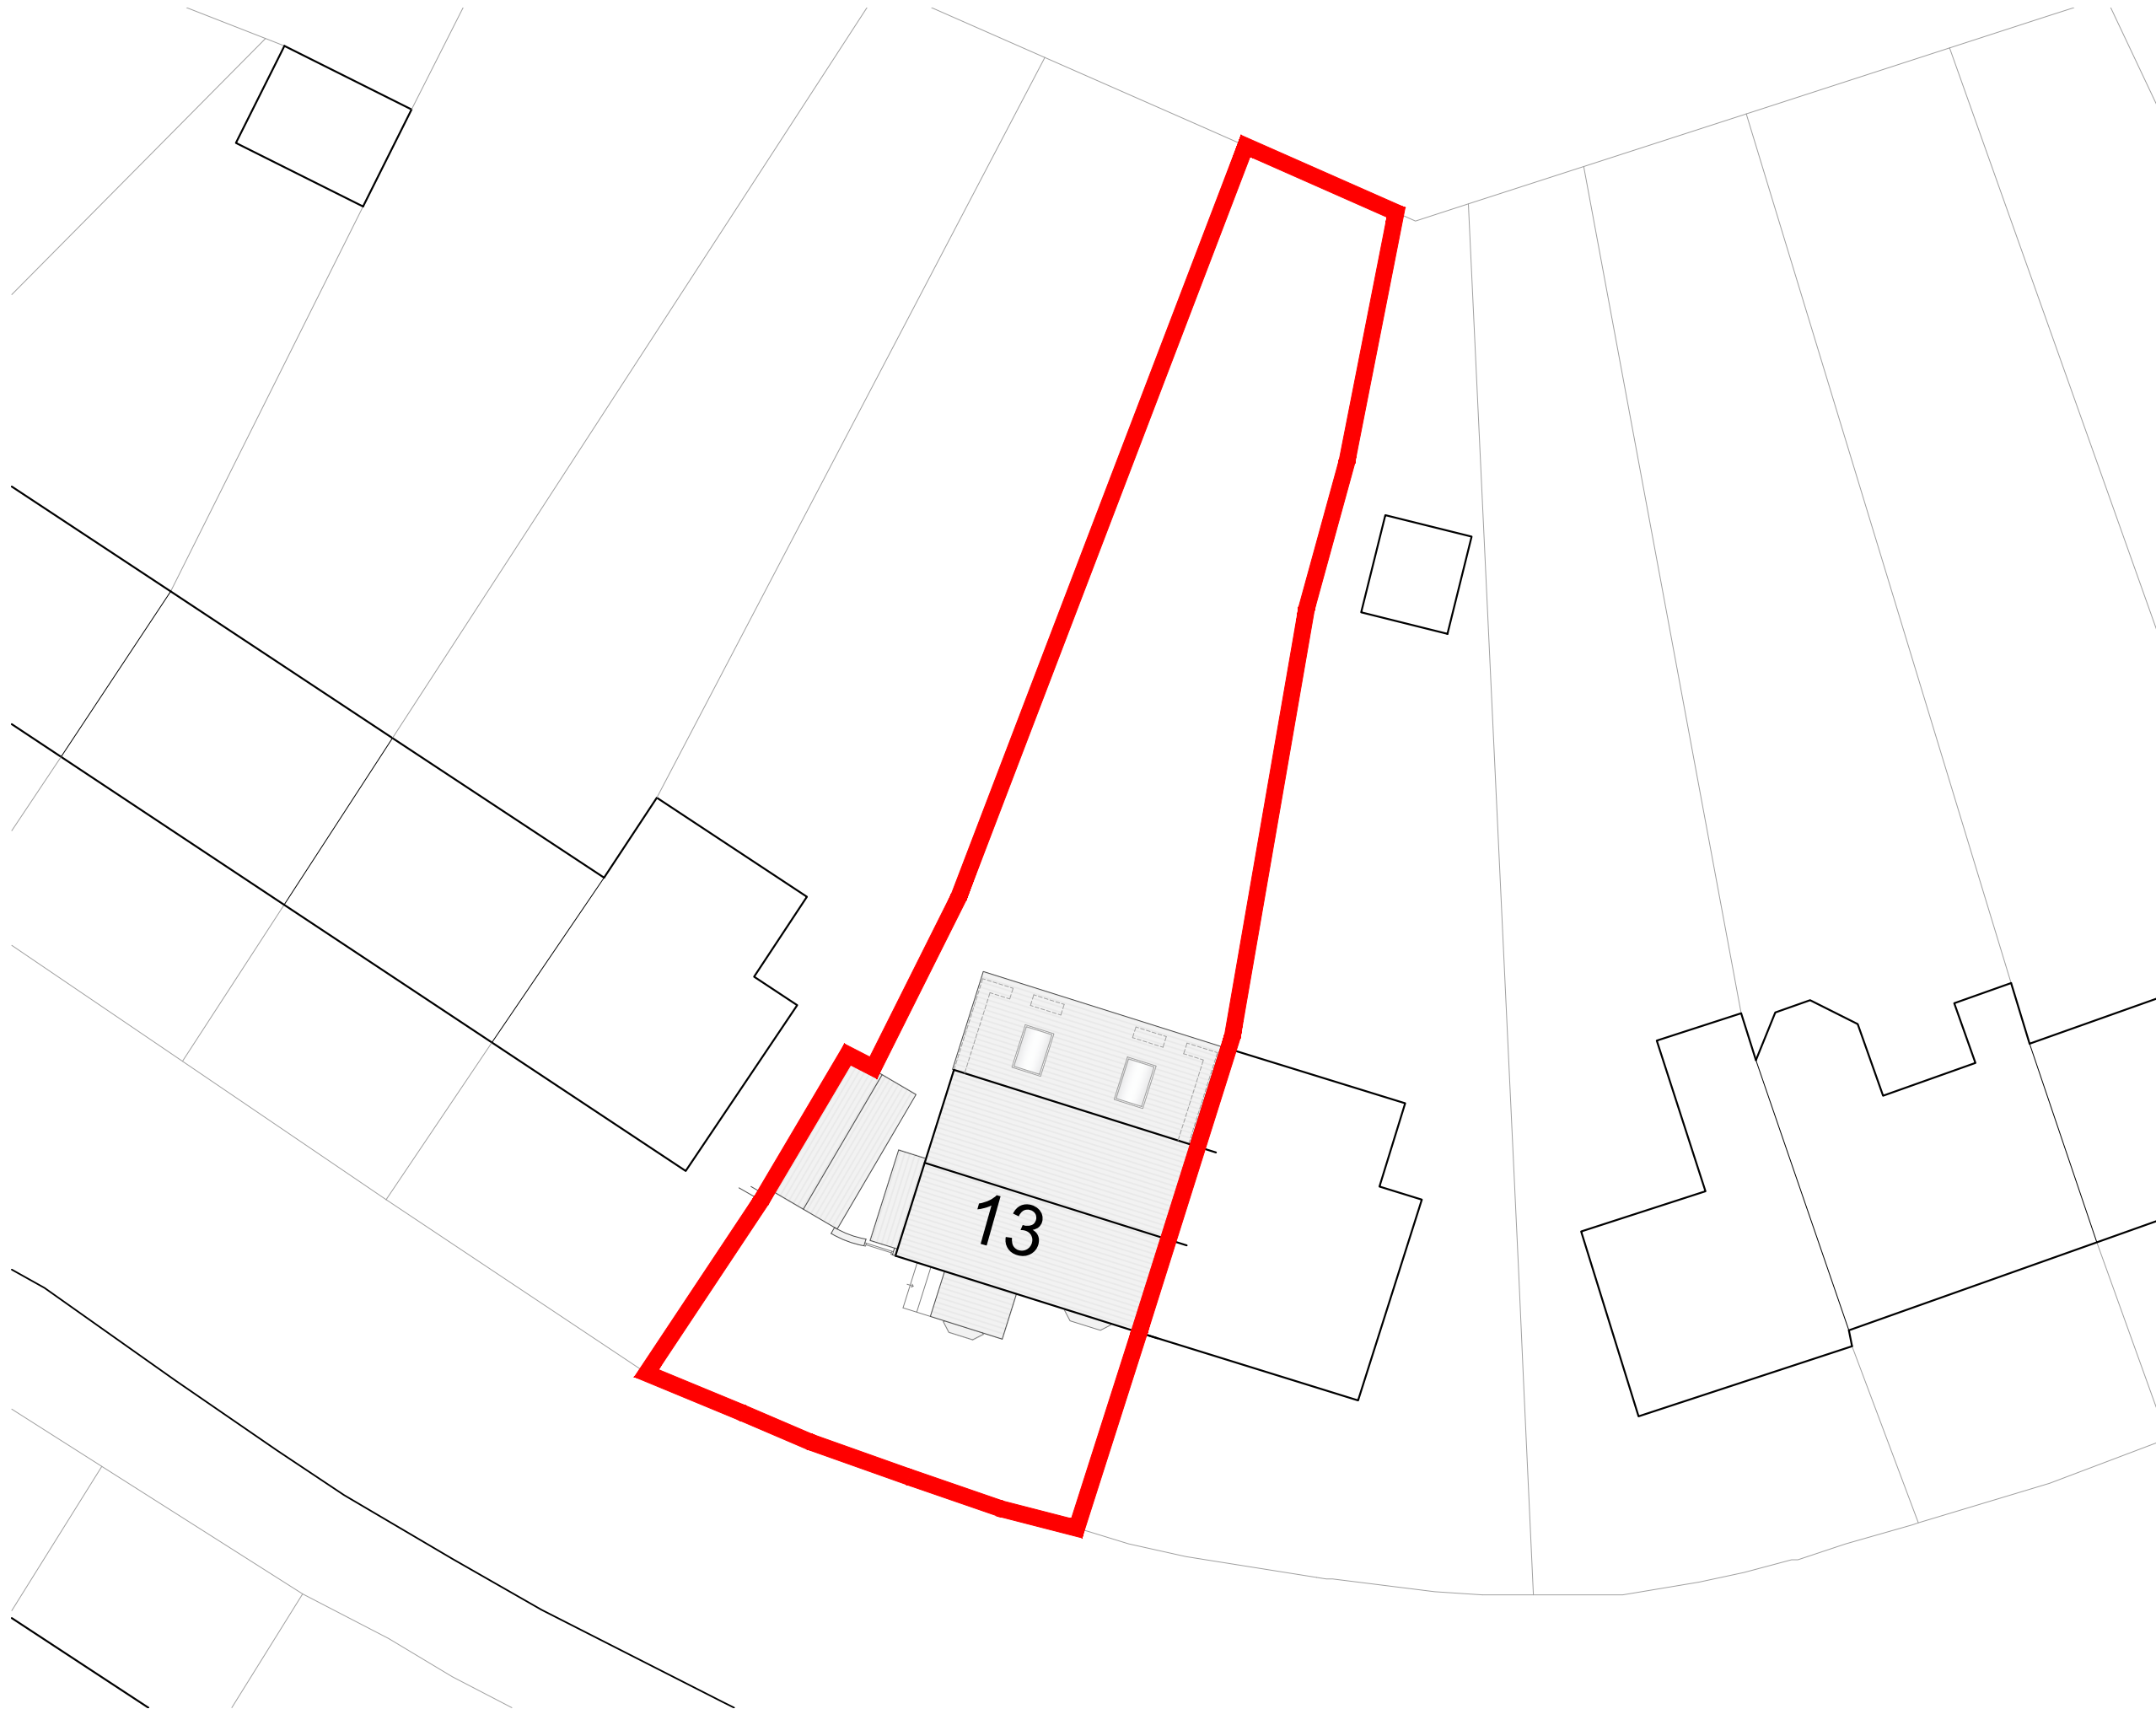

YOURPLANS