


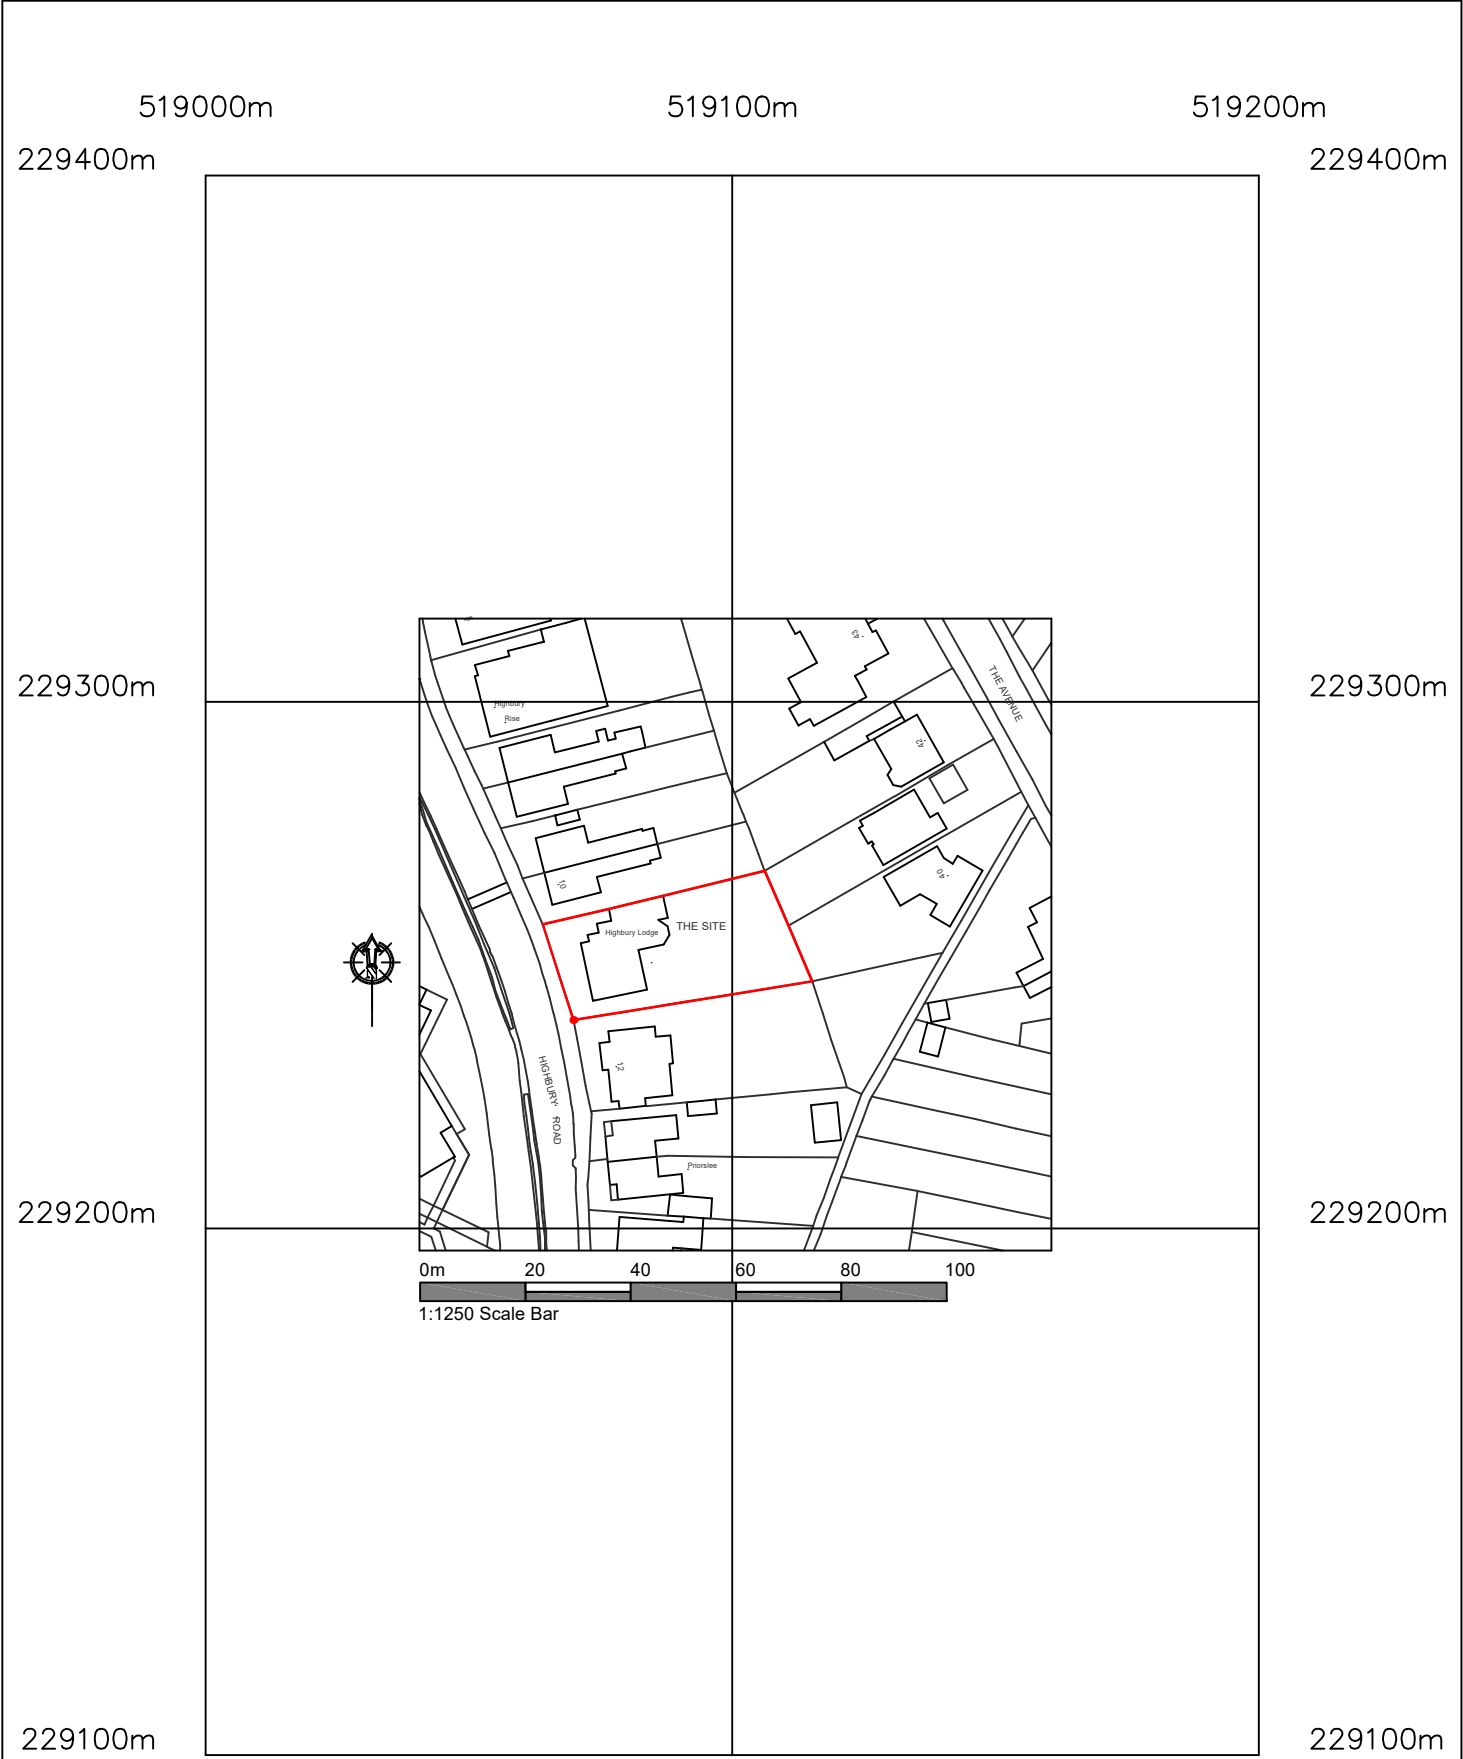

?Crown Copyright and database rights 2023 OS Licence no. AC0000849896

Hives Associates CHARTERED SURVEYOR		Scales Dyke, 19 Main Street, Lyddington, Oakham, Rutland, LE15 9LR	TEL OAKHAM 01572 823825 FAX 01572 823925 Mobile: 07768 694095	Drawn by: M Hives	Drawing Number:											
Client: Childbase Partnership Ltd		Project: Highbury Lodge Day Nursery 11 Highbury Road, Hitchin Herts SG4 9RW	Drawing title: Location Plan	Date: 10 November 2025	500-35-2-700											
				Scale: 1:1250@A4	<table border="1"><tr><td></td><td></td><td></td><td></td><td></td><td></td><td></td><td></td><td></td><td></td></tr></table>											
THIS DRAWING IS COPYRIGHT © THIS DRAWING IS NOT TO BE SCALED. DIMENSIONS TO BE SITE CHECKED BEFORE COMMENCEMENT OF WORK. HIVES ASSOCIATES LTD TO BE NOTIFIED OF ANY OMISSIONS OR ERRORS.																