


Norton Road

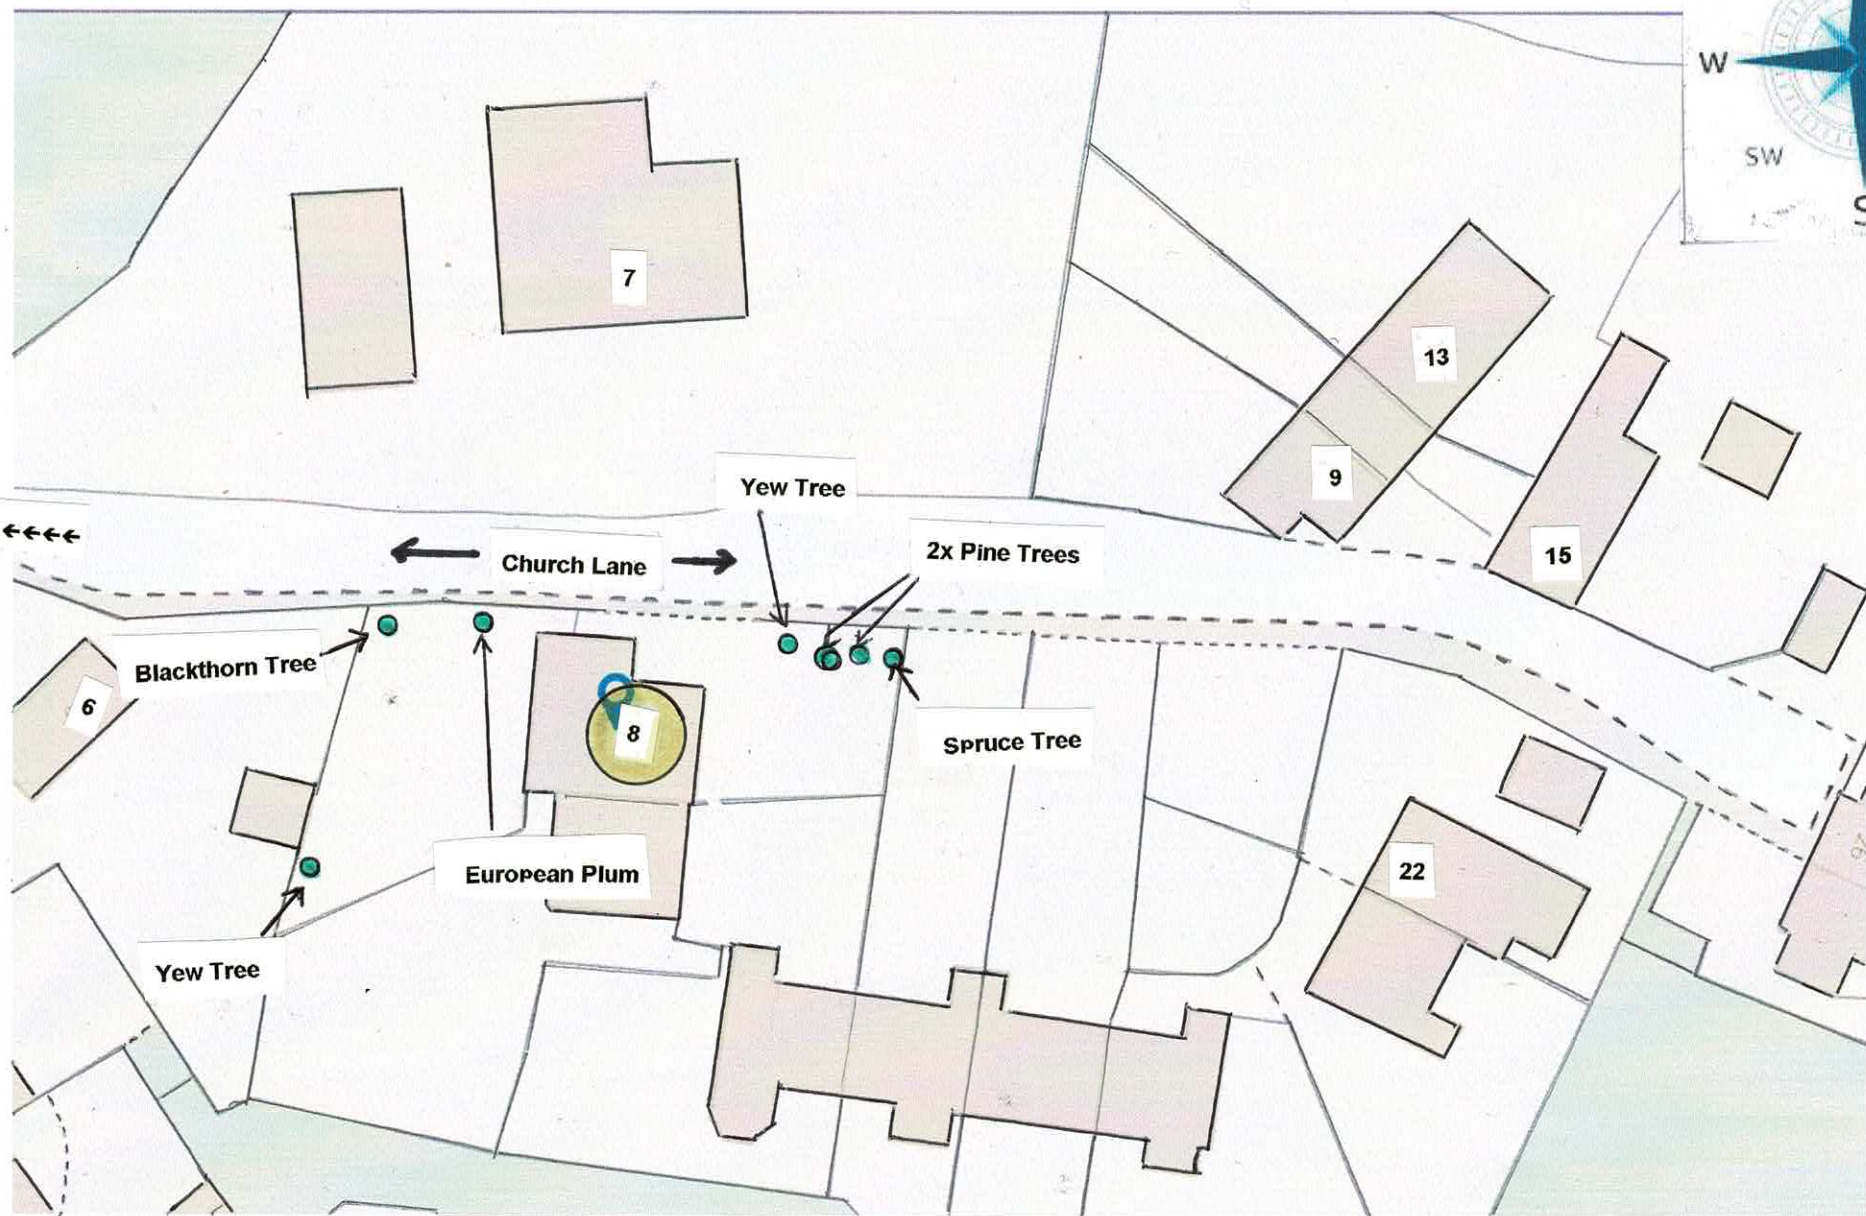

Planning for 8, Church Lane, Letchworth SG6 1AJ