

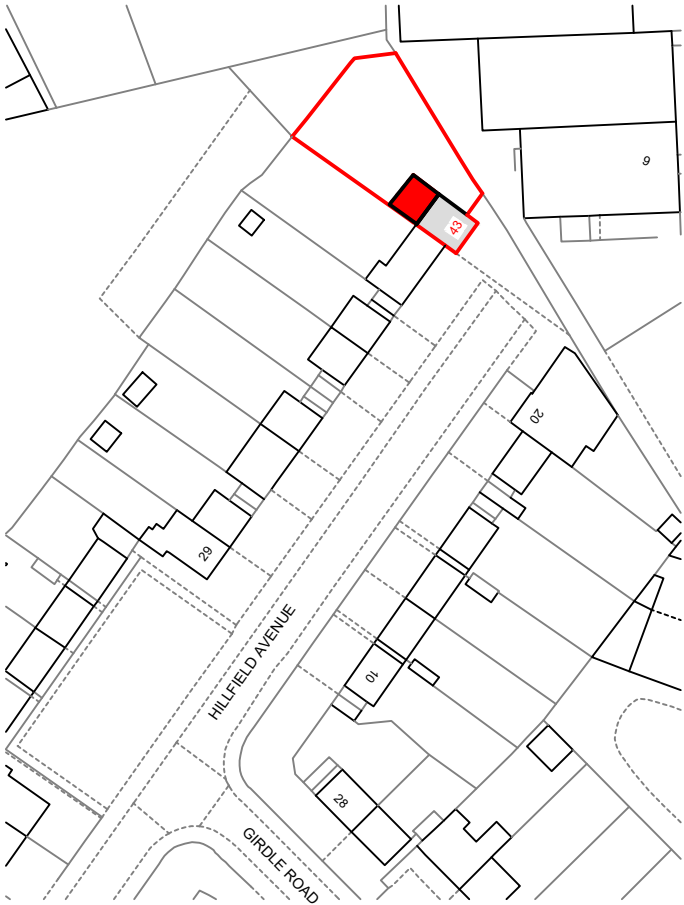


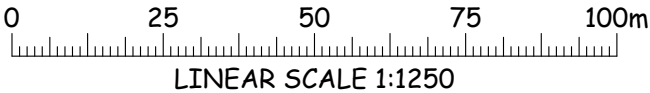

© Crown copyright 2025 Ordnance Survey 100053143

Proposed Location Plan 1:1250

Proposed rear extension in red

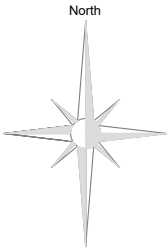

Title
rear extension
Client
settle HA
Address
43 Hillfield Avenue,
Hitchin,
SG4 0AL



Hertfordshire Home Improvement Agency
Adult Care Services, Hertfordshire County Council
Farnham House, Six Hills Way, Stevenage SG1
2FQ Tel: 01438 843467

Date
AUG 25

Scale 1:1250

Drawing No.
location plan 43 hillfield CA-021093/4