




Scale 1:20 0 200 500 1000 2000mm

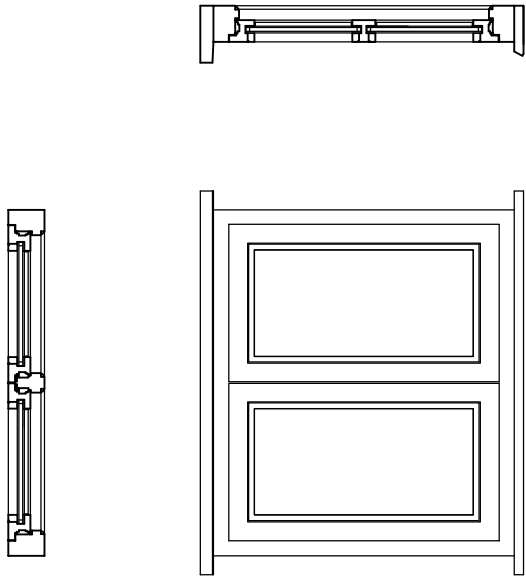

WINDOW PLAN, SECTION
& ELEVATION 1:20

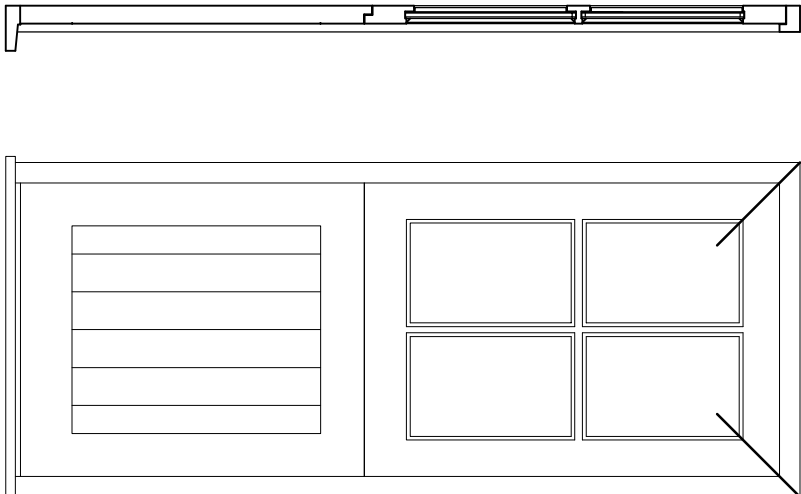

SINGLE DOOR PLAN, SECTION
& ELEVATION 1:20

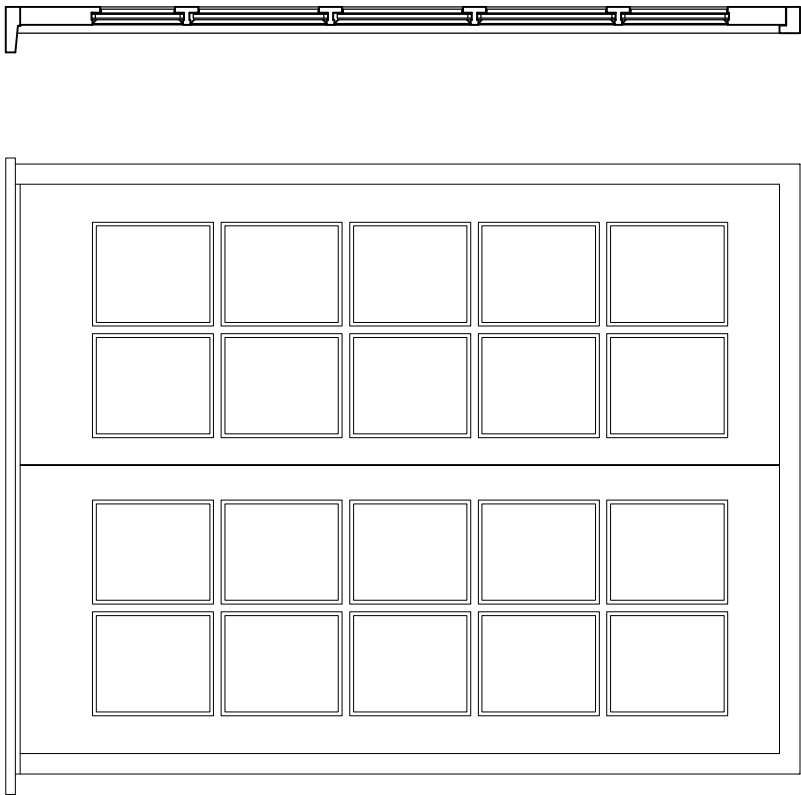

FRENCH DOORS PLAN, SECTION
& ELEVATION 1:20




EXISTING ROSEMARY CLASSIC RED CLAY TILE



ROSEMARY CLASSIC RED CLAY TILE

NOTES:
TIMBER WINDOWS AND DOORS TO
MATCH EXISTING.
PLAIN RED CLAY TILES TO MATCH
EXISTING LOWER LAYERS AND SIDE
ELEVATION.
RAINWATER PIPES UNCHANGED.

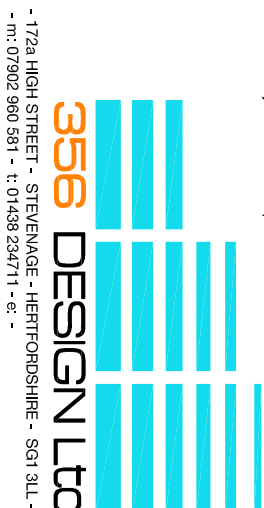

CLIENT:
Mr. P. Butler - Pencroft, Maiden
Street, Weston, Herts. SG4 7BH

PROJECT:
Replace rear Conservatory with
Single Storey Extension

TITLE:
Discharge of Conditions:
3.5.6 & 7

SCALE:	DATE:	DRAWN BY:	CHECKED:
1:20@A1	Sept '25	drv	
PROJ. NO:	DWG. NO:	REV.	
2415	P 200	—	