



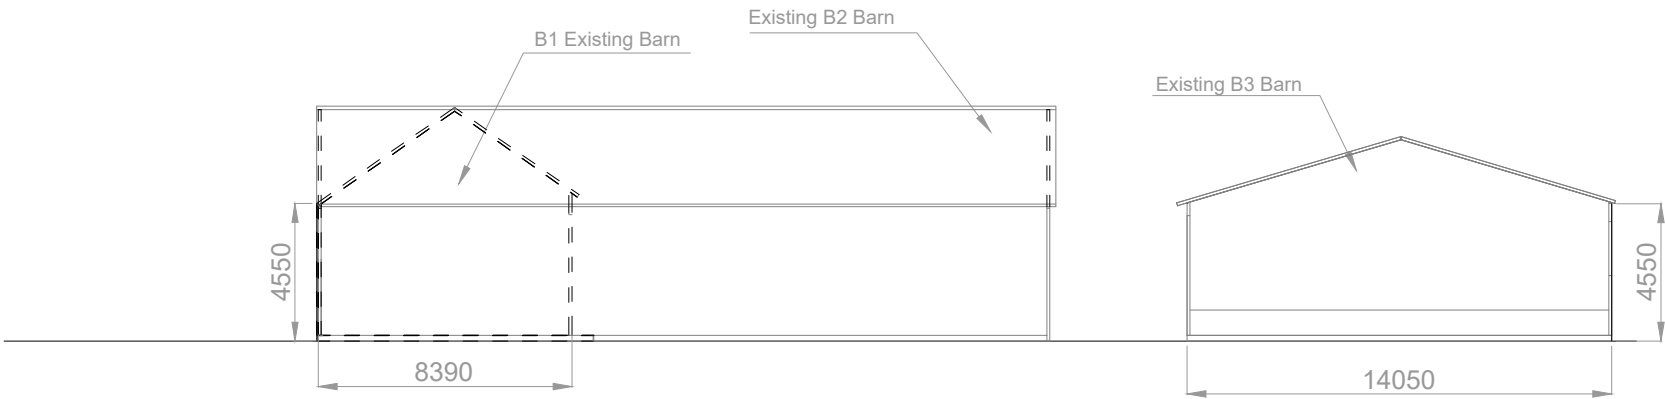

BACK VIEW ELEVATION OF EXISTING BARNs
(Scale 1:250)

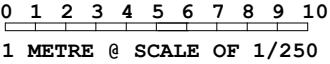

1 METRE @ SCALE OF 1/250

ORIGINAL A3

D&A Architectural and Structural Designs Ltd



CLIENT
No Label London
ADDRESS
**Church Wood,
Three Houses Lane
Codicote, SG4 8TB**

PROJECT
THREE HOUSE LANE

DRAWING
**Existing Barns
Back View
Elevation**

DATE
12/02/2024

JOB No.
1000

SCALE
1:250

Drawing No.
GA006

REV
0