


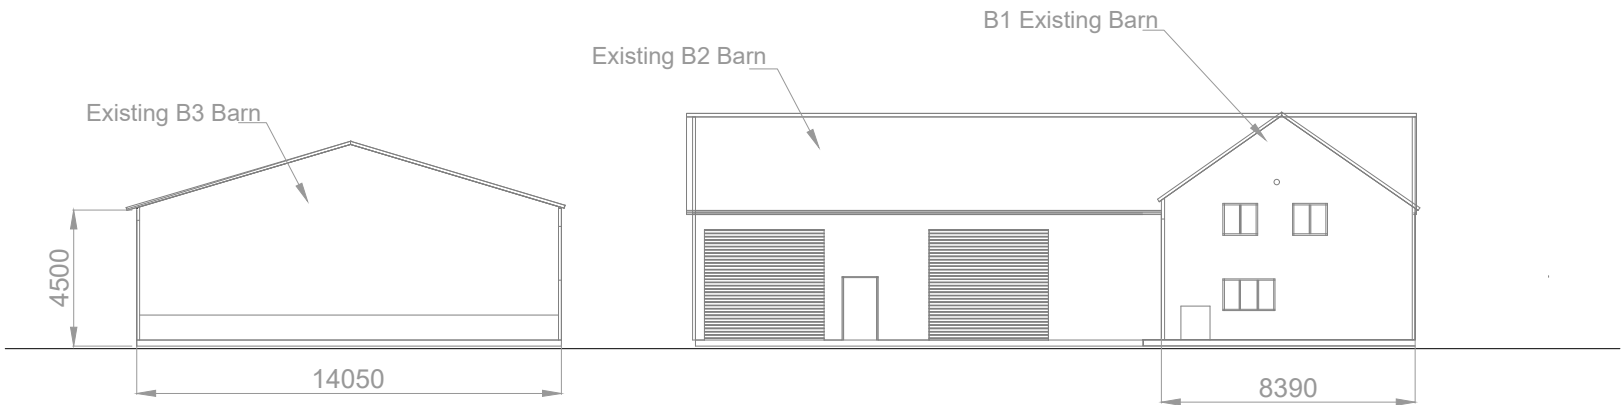

FRONT VIEW ELEVATION OF EXISTING BARNS
(Scale 1:250)

0 1 2 3 4 5 6 7 8 9 10
1 METRE @ SCALE OF 1/250

ORIGINAL A3

D&A Architectural and Structural Designs Ltd



CLIENT No Label London
ADDRESS Church Wood,
Three Houses Lane
Codicote, SG4 8TB

PROJECT
THREE HOUSE LANE

DRAWING
Existing Barns
Front View
Elevation

DATE
12/02/24

JOB No.
1000

SCALE
1:250

Drawing No.
GA005

REV
0