


Scale this drawing for Planning purposes only.
Clients agent to be informed of all discrepancies in dimensions
Contractor to check all dimensions on site
© This drawing is copyright

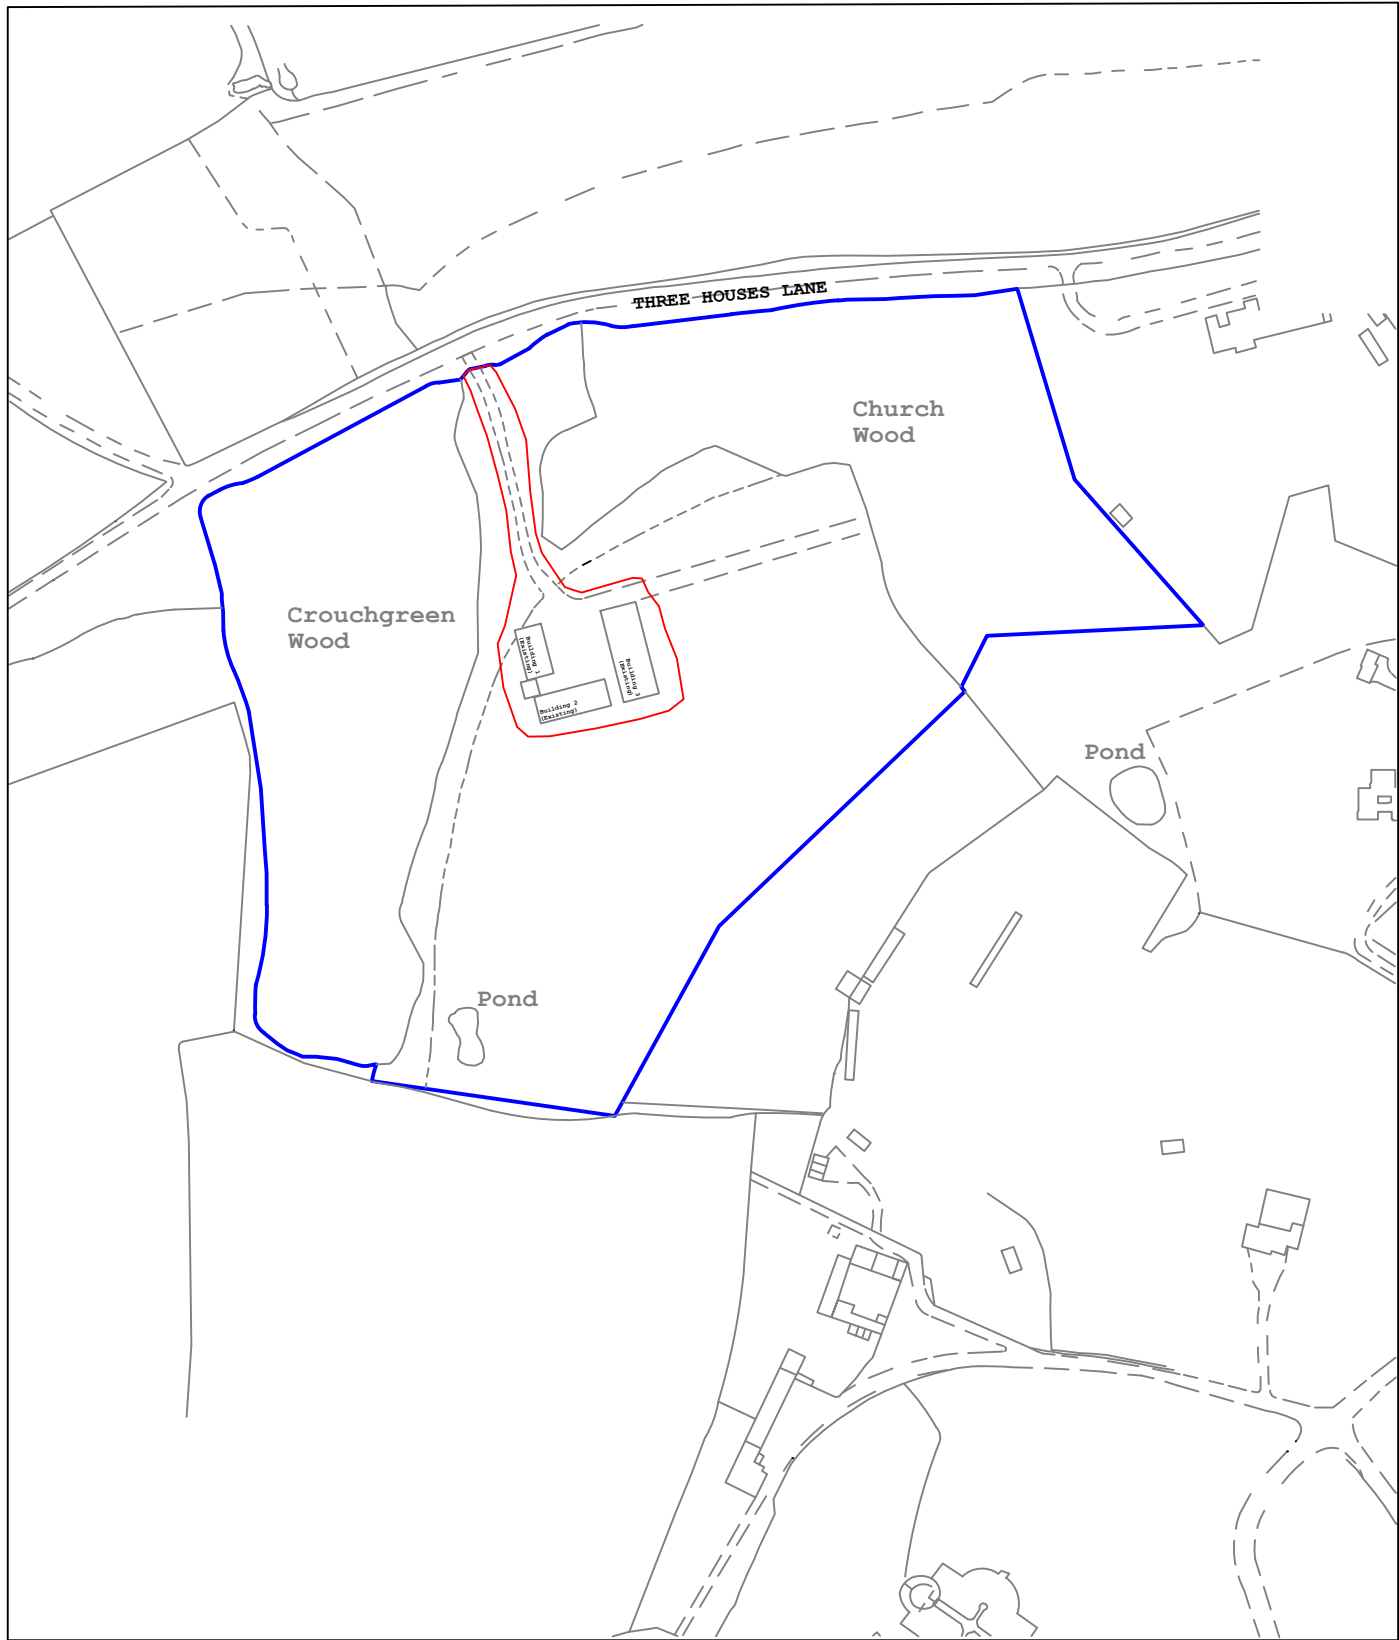

0 10 20 30 40 50 60 70 80 90 100

10 METRES @ SCALE OF 1/2500

ORIGINAL A3

PLAN VIEW (1:2500)

D&A Architectural and Structural Designs Ltd



CLIENT No Label London
ADDRESS Church Wood,
Three Houses Lane
Codicote, SG4 8TB

PROJECT
THREE HOUSE LANE

DRAWING
Existing Site
Plan

DATE
26/01/2024

JOB No.
1000

SCALE
1:2500

Drawing No. REV
GA001 0