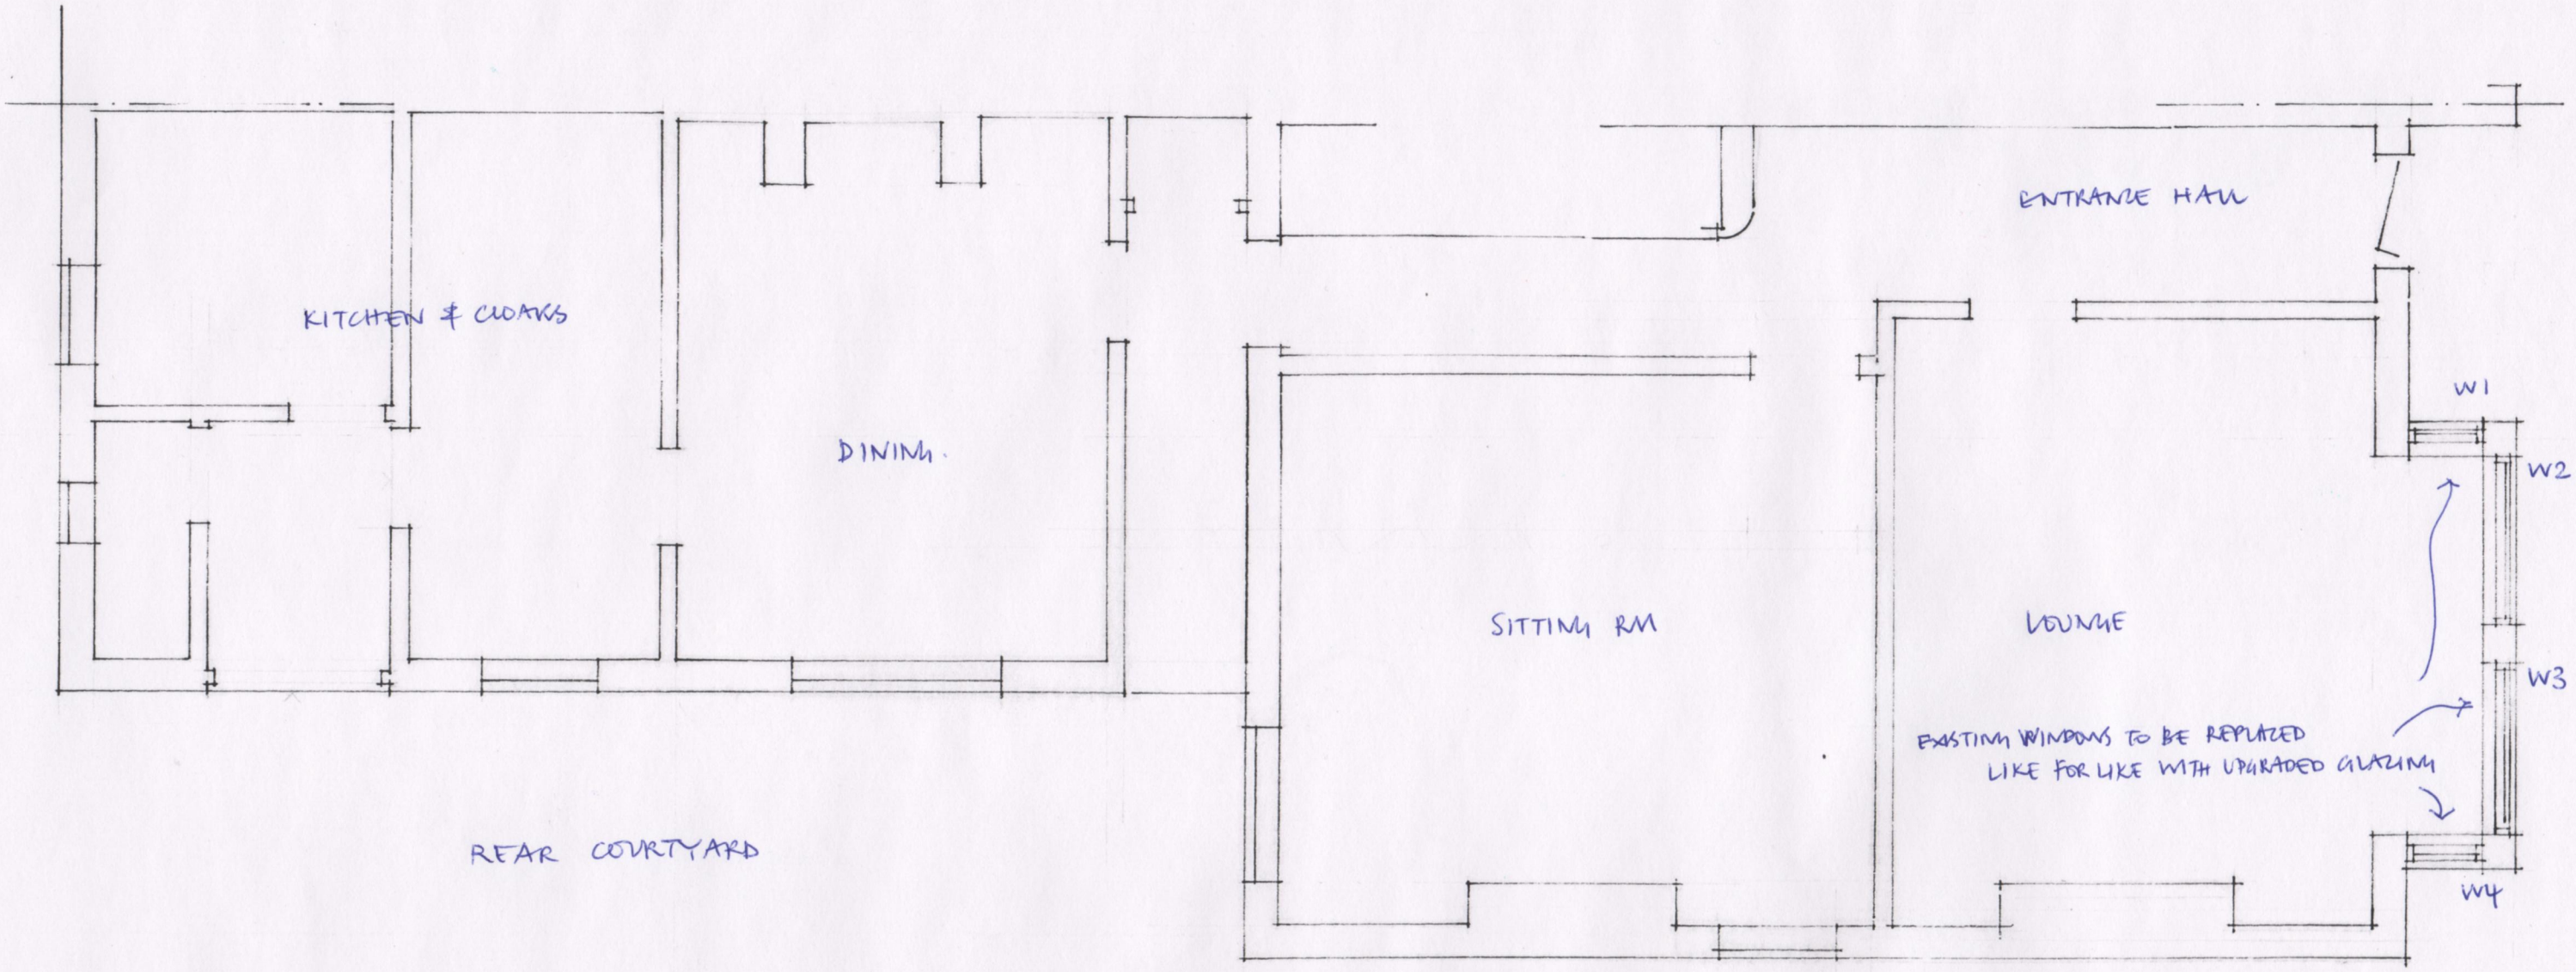

JEREMY WILLIAMS LEROY
RIBA CHARTERED ARCHITECT

No1 THE LIMES HITCHIN HERTS SG5 2AY
TEL/FAX 01462 624740

5 CHILTERN ROAD
HITCHIN

REPLACEMENT WINDOWS

GROUND FLOOR PLAN

JAN 2018 1.50@A3

P1

0
0.5
1m
1.5m