


FOR APPROVAL

Location
23 SWINBURNE AVENUE
HITCHIN

Title
PROPOSED BLOCK PLAN

Scale 1:200 @ A3	Drawn SJB	Checked HE	Date MAR 26
Drawing Number 1733_YPUK_P002			Revision P1

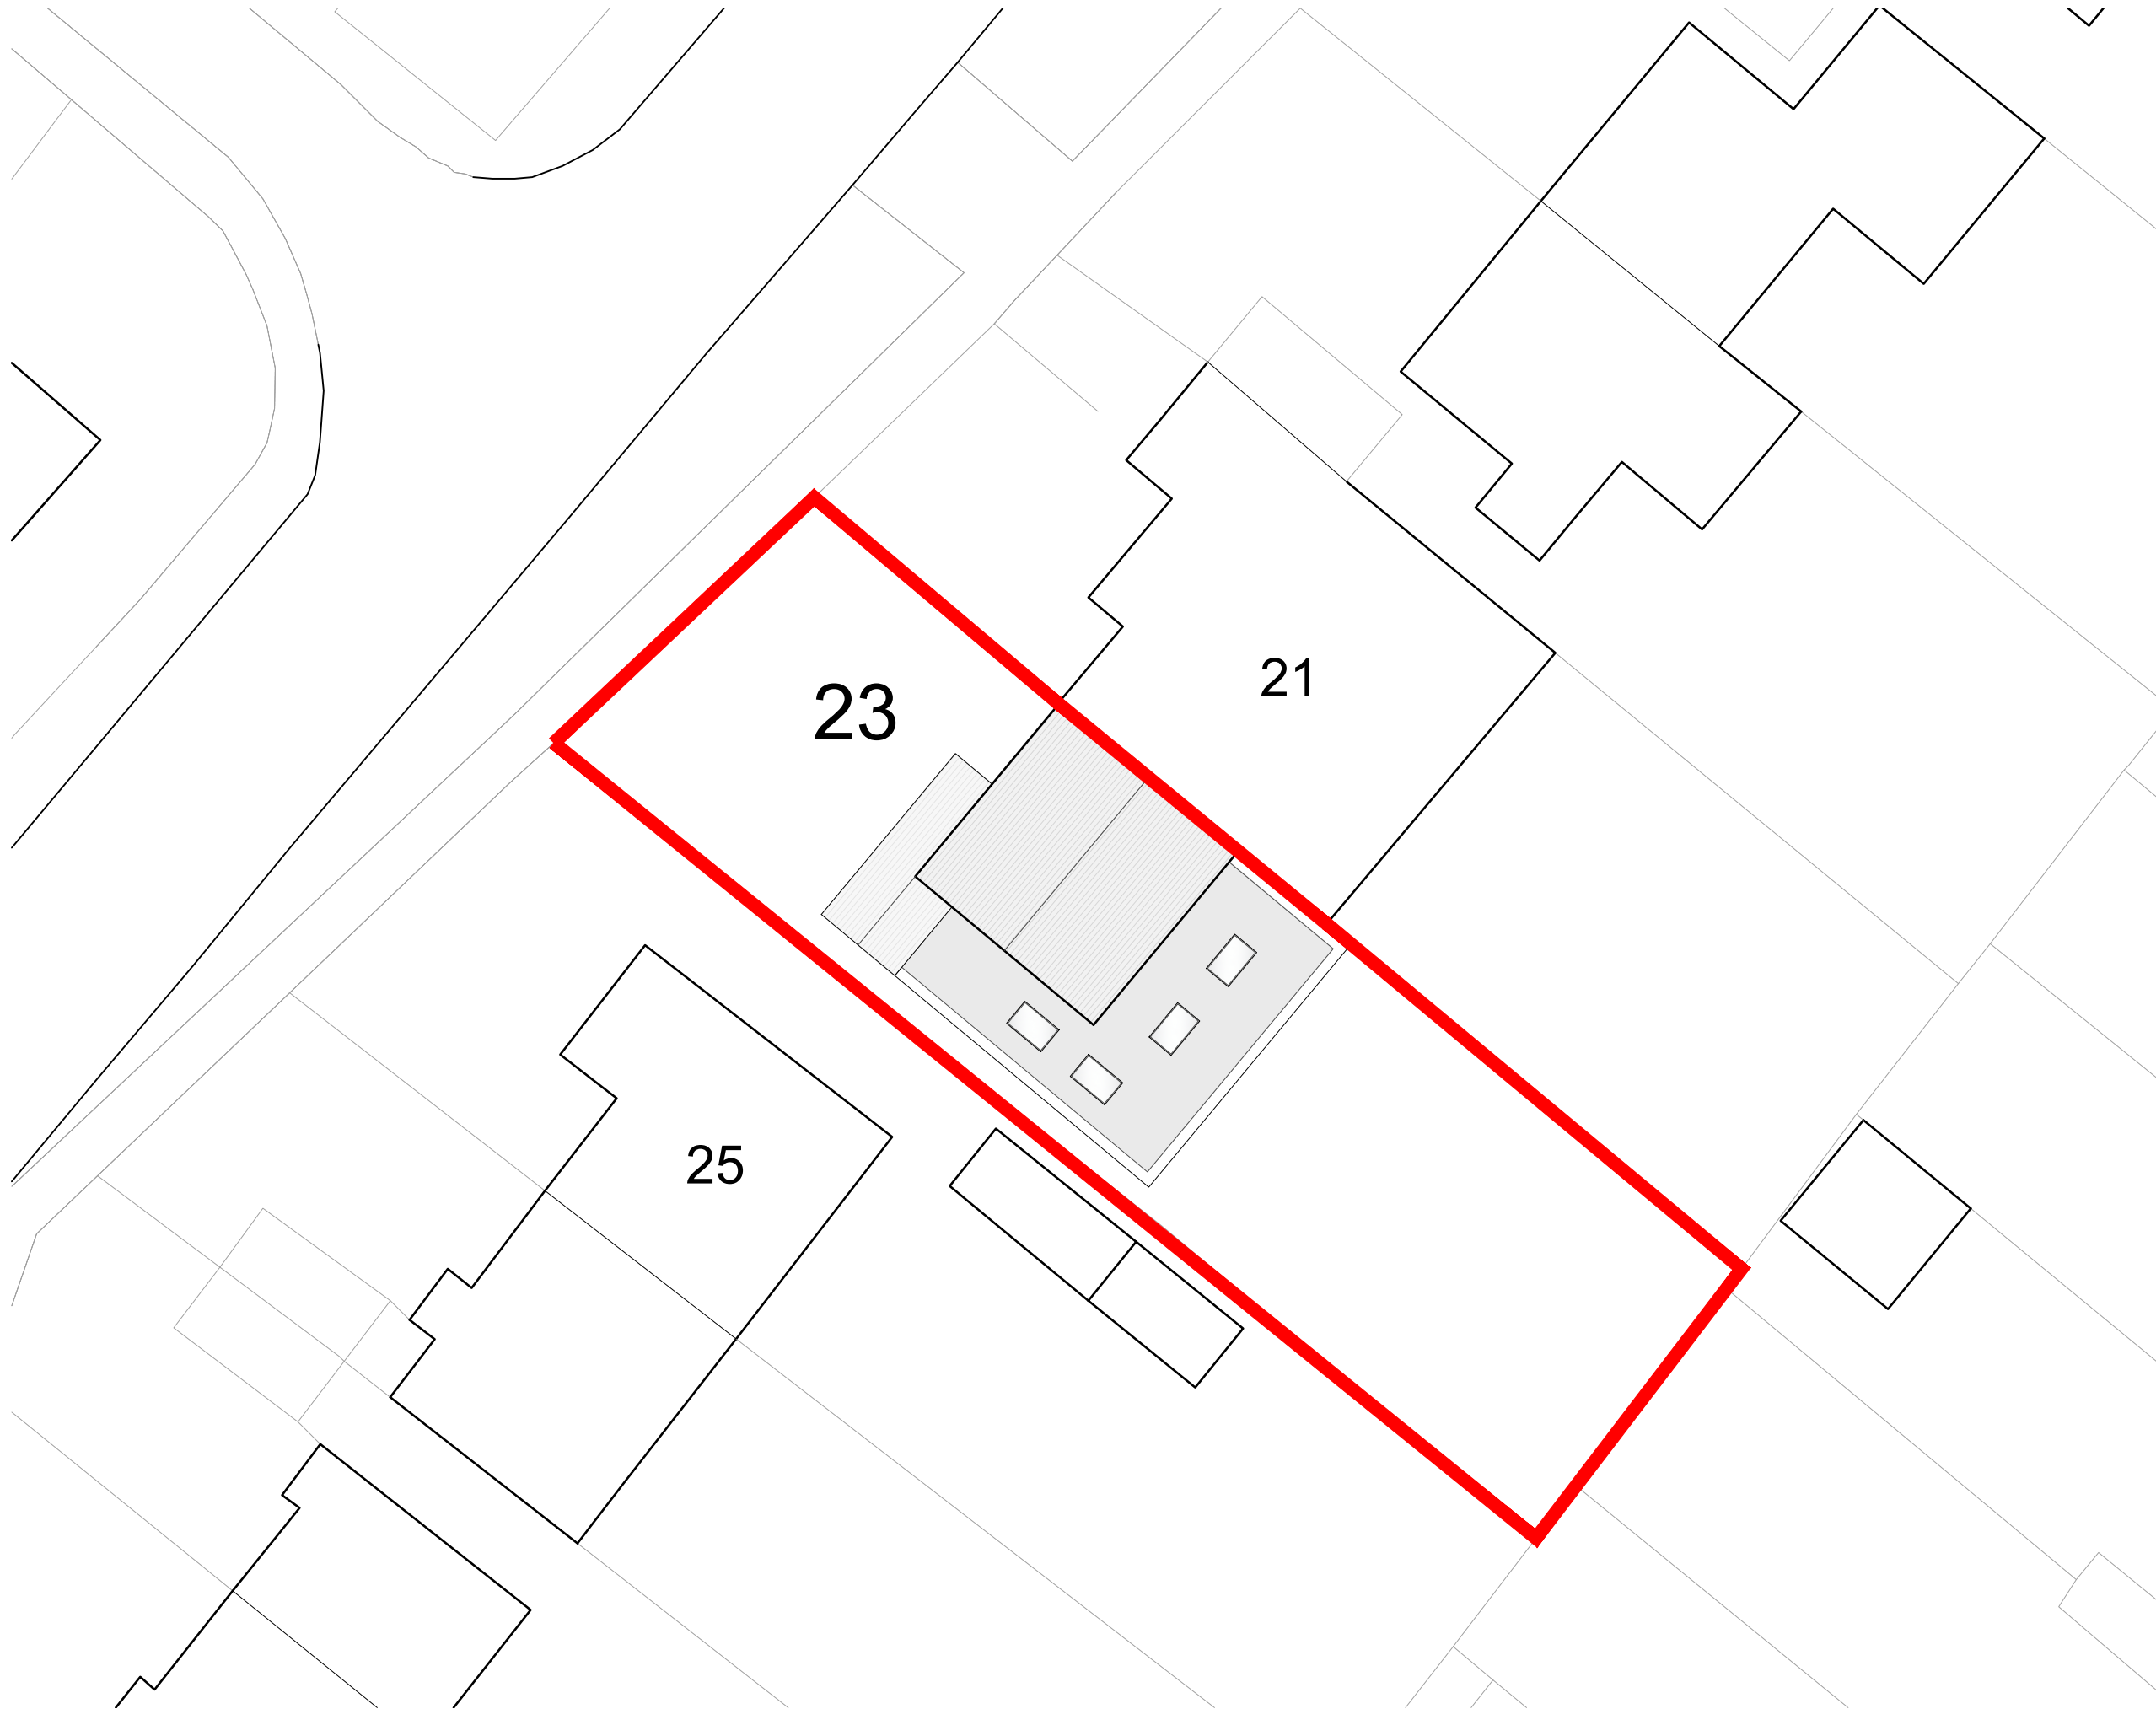