


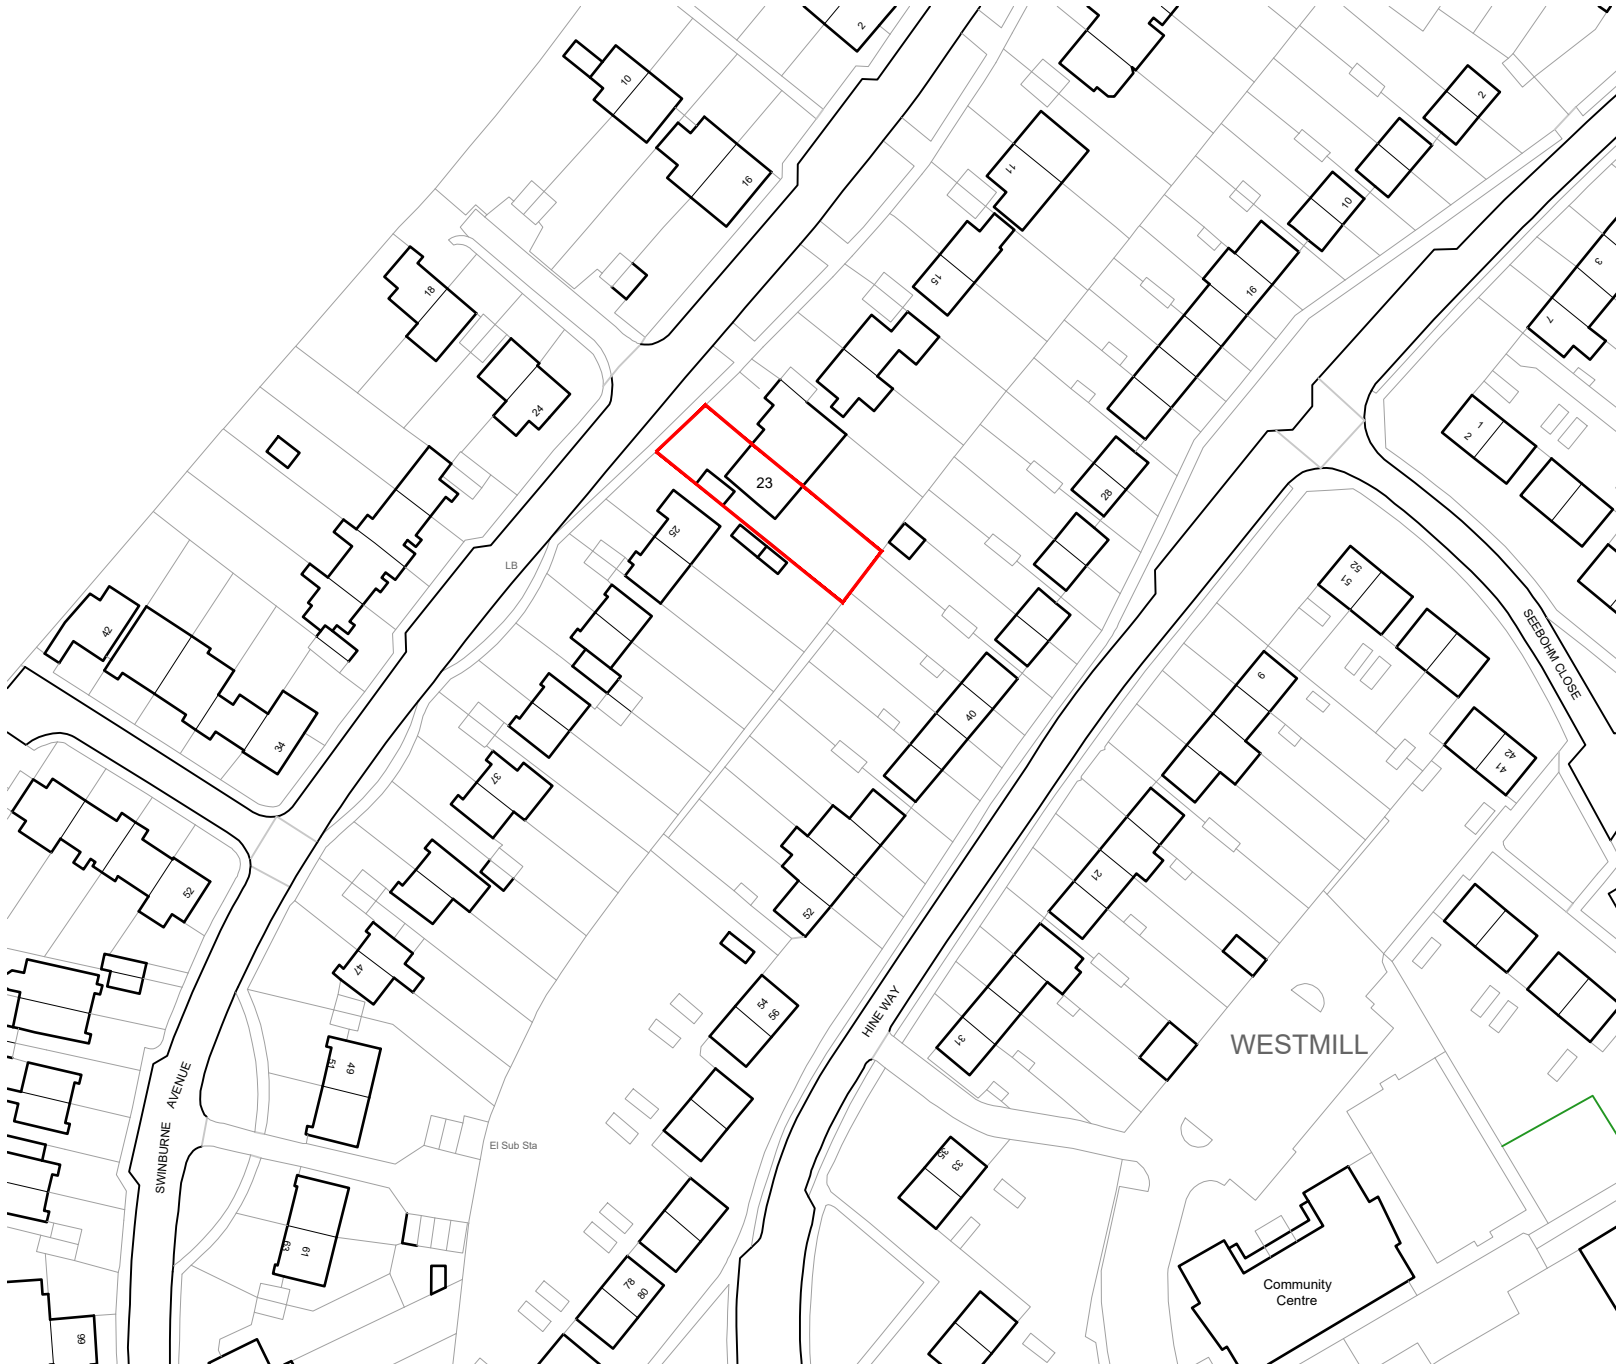

FOR APPROVAL

Location
23 SWINBURNE AVENUE
HITCHIN

Title
SITE LOCATION PLAN

Scale 1:1250 @ A4	Drawn SJB	Checked HE	Date MAR 26
Drawing Number 1733_YPUK_P001	Revision P1		



YOURPLANS