
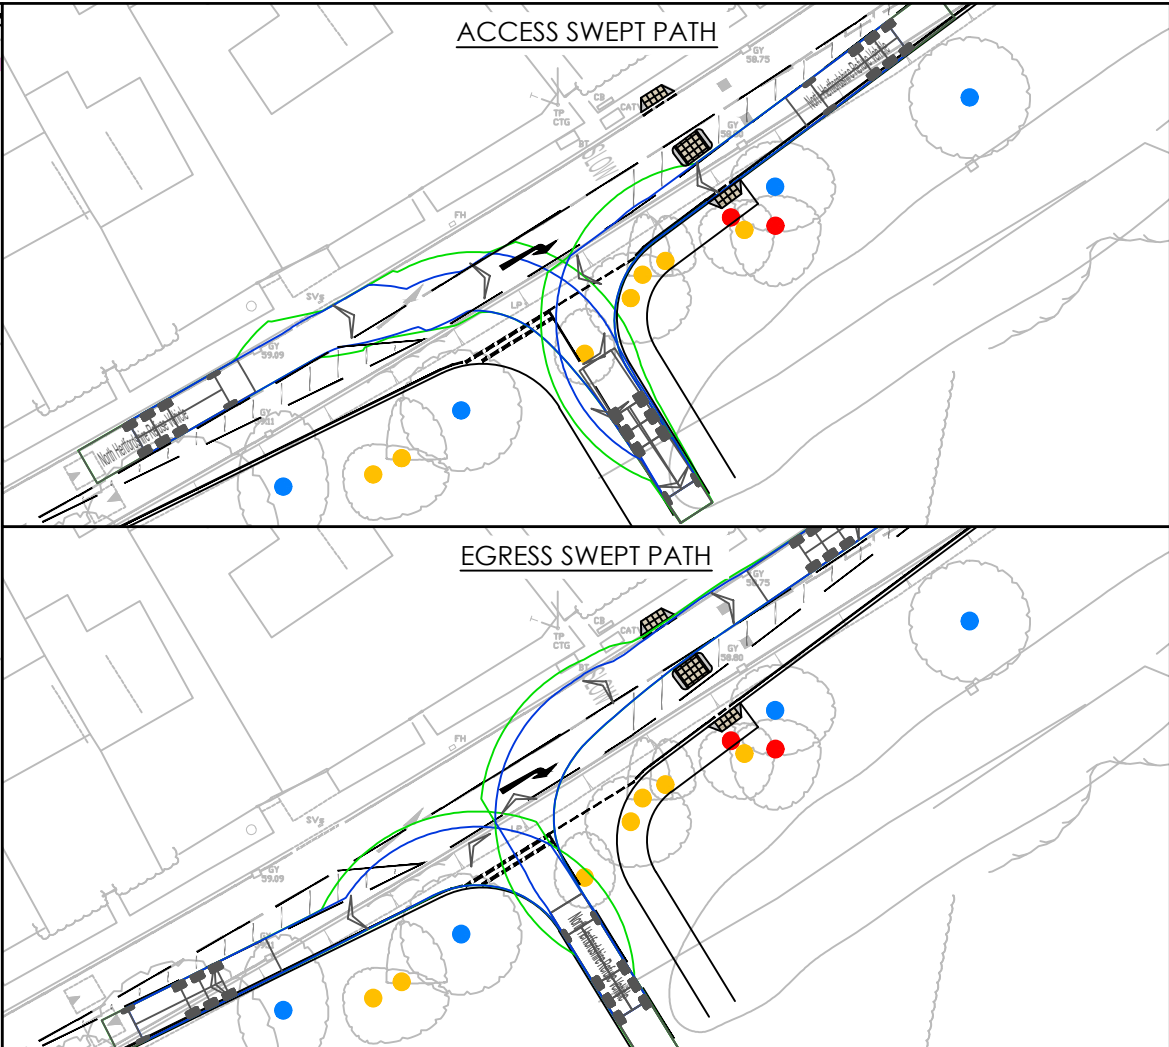


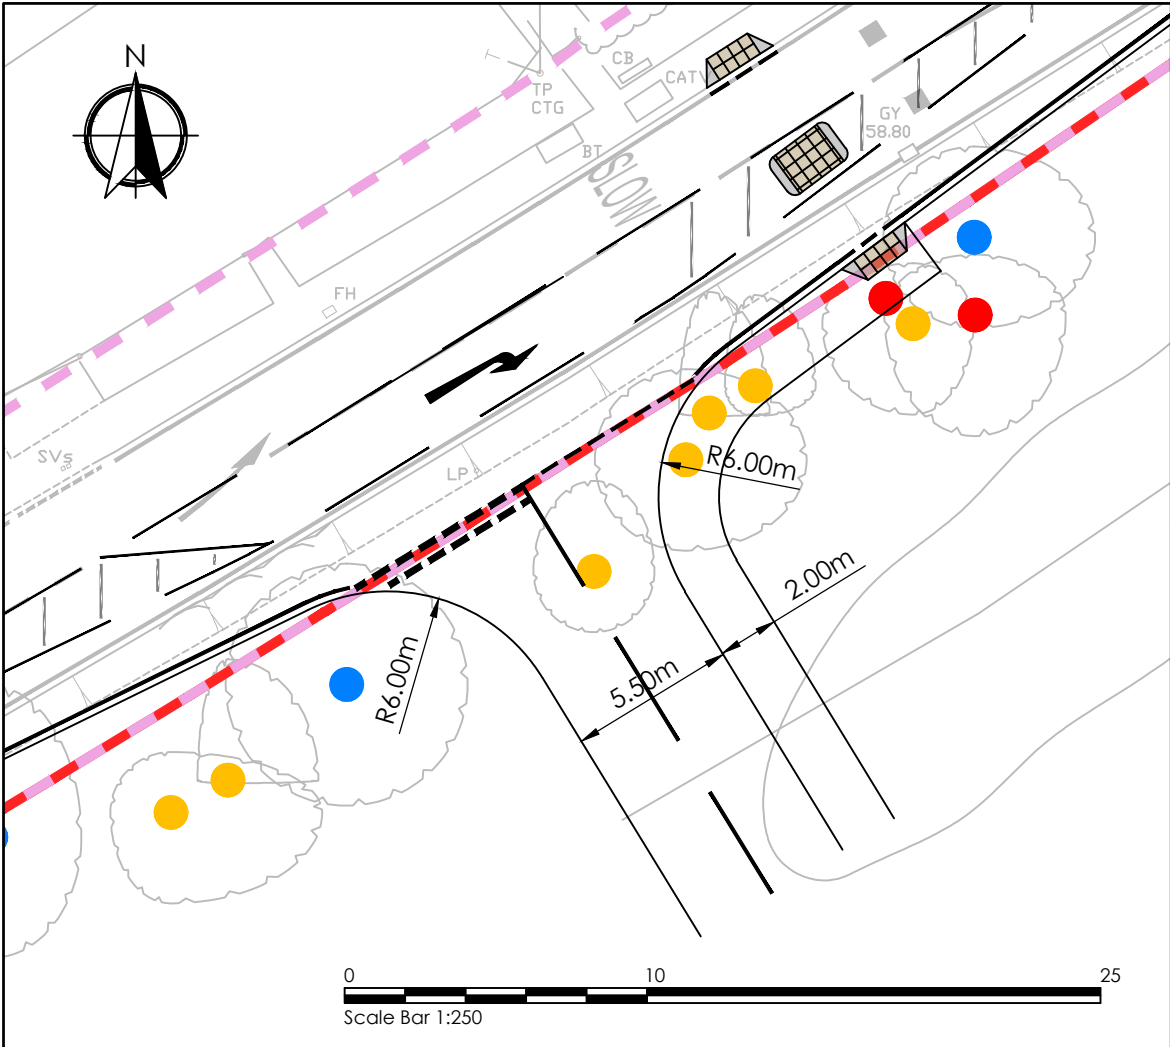

Notes:


- Do not scale from this drawing.
- All dimensions are in metres unless noted otherwise.
- All levels are in metres above ordnance datum (AOD).
- This drawing should be printed in colour.
- This drawing is to be read in conjunction with all other engineer's drawings.

Legend:

- SITE BOUNDARY
- EXTENT OF PUBLIC HIGHWAY
- TREE CATEGORY A
- TREE CATEGORY B
- TREE CATEGORY C
- TREE CATEGORY U

Vehicle Dimensions:

North Hertfordshire Refuse Vehicle	
Overall Length	12.100m
Overall Width	2.500m
Overall Body Height	3.400m
Min Body Ground Clearance	0.304m
Track Width	2.500m
Lock to lock time	4.00s
Wall to Wall Turning Radius	11.400m

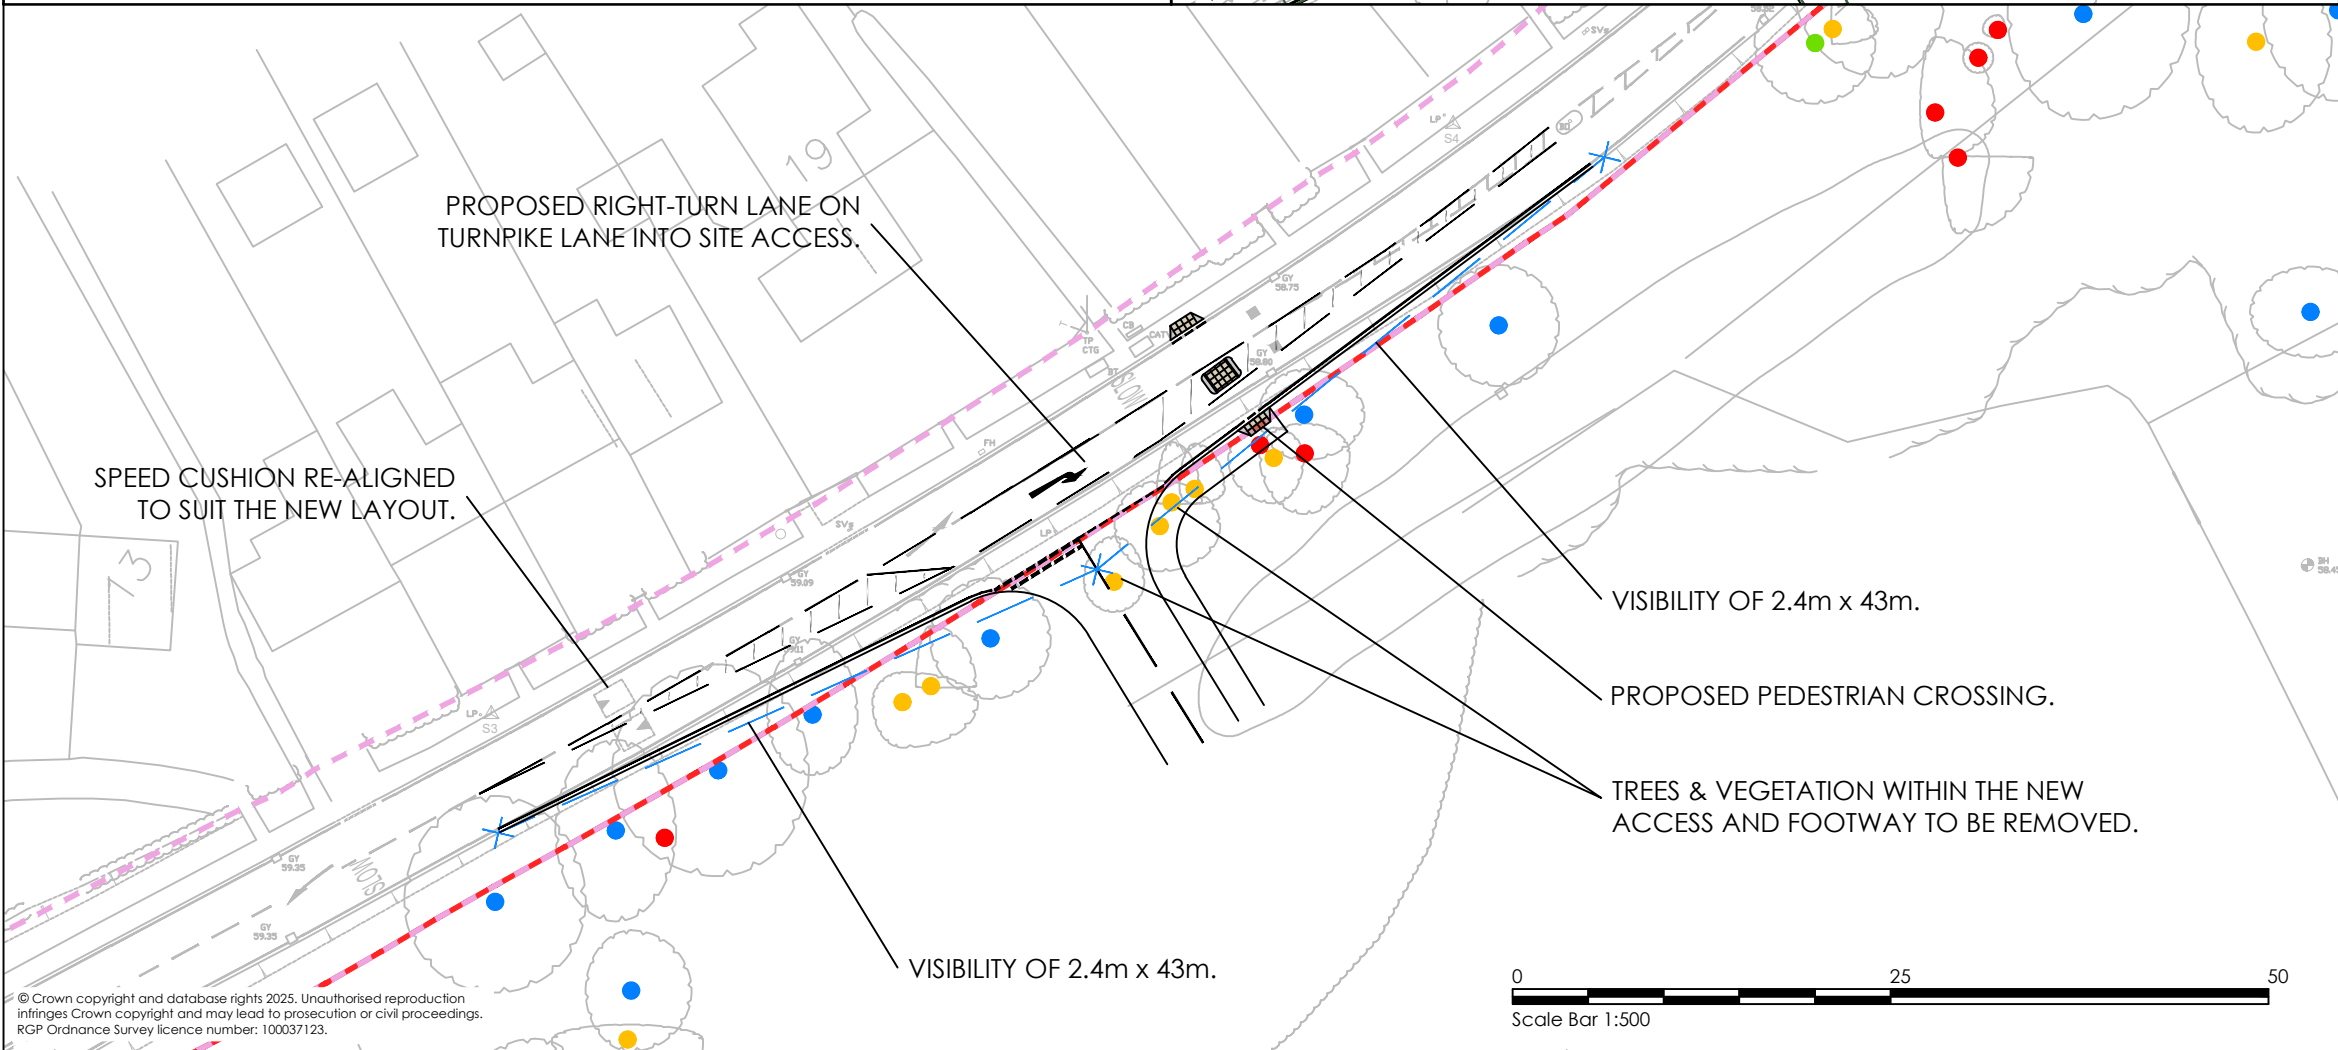

P03	UPDATED PEDESTRIAN CROSSING	23/07/25	GE	PB	PB
P02	ADDED ANNOTATIONS	18/07/25	GE	PB	PB
P01	FIRST ISSUE	17/06/25	GE	PB	PB
Rev	Details	Date	By	Chkd	Appd

Godalming Office
Shackleford Suite, Mill Pool House
Mill Lane, Godalming
GU7 1EY

T: 01483 861 681
E: enquiries@rgp.co.uk
www.rgp.co.uk

Transport Planning and Infrastructure Design Consultants

Status: PRELIMINARY

Client: Hawridge Land

Project: Land at Ickleford Manor, Ickleford

Drawing Title: Proposed Access Arrangement

Scale @ A3:	Date:	Drawn:	Designed:	Checked:	Approved:
AS SHOWN	23/07/25	GE	GE	PB	PB

Project No: 8550 Drawing No: IMI-RGP-XX-XX-DR-T-005 Revision: P03