


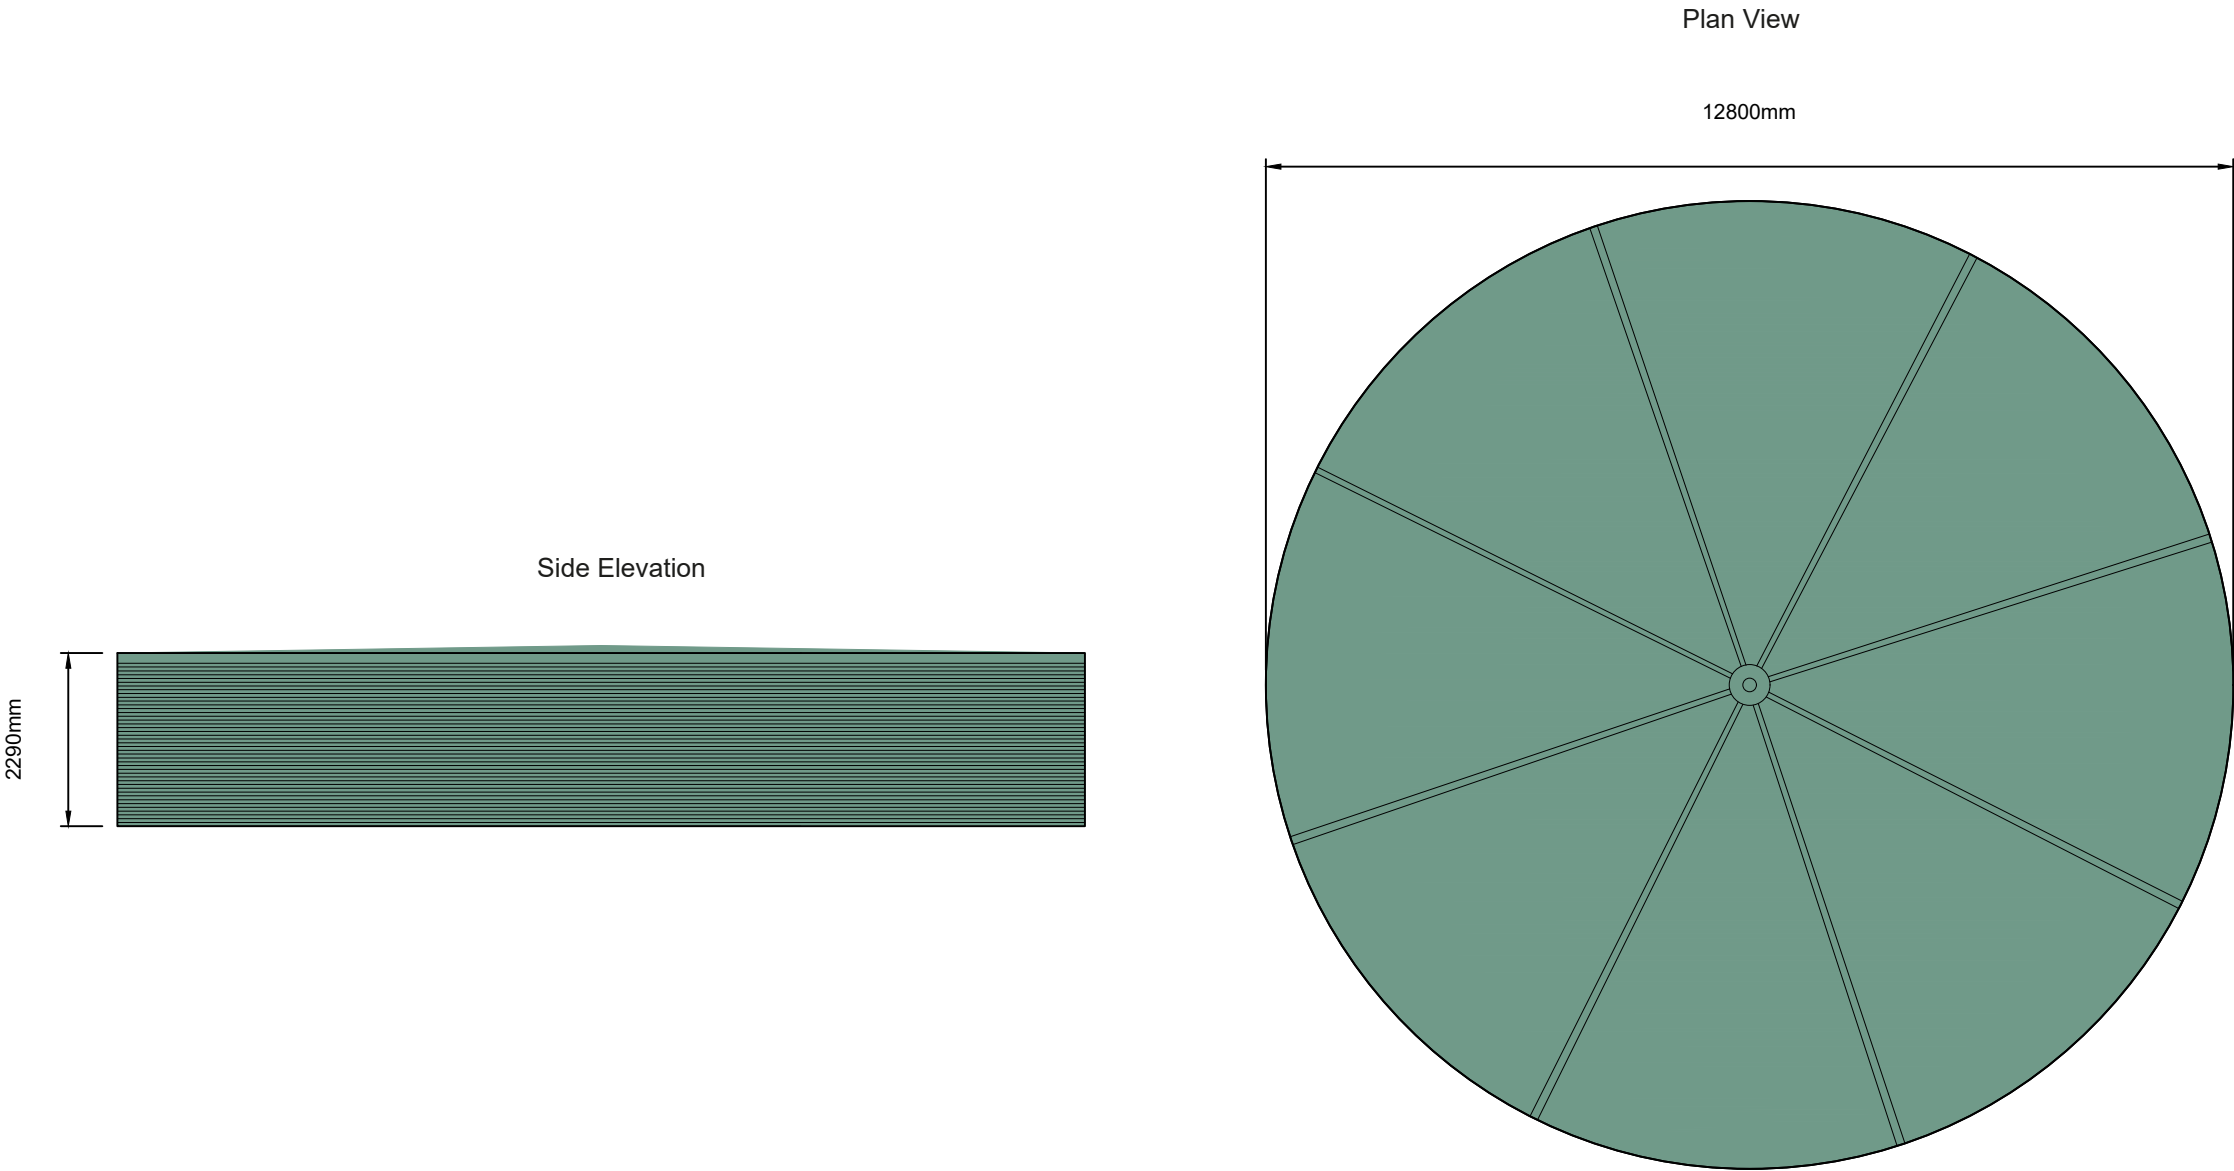

0344 8700 007
axis.co.uk



Client

AGR

Project

Priory Farm Solar Array

Drawing Title

Water Tank

Scale

1:100 @A3

Date

February 2026

Status

--

Drawn

JD

Checked

HW

Dwg no

3004-01-017

Rev