
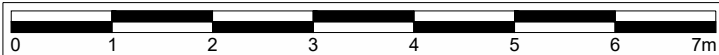


This drawing is the copyright of AXIS P.E.D Limited and may not be loaned, copied or reproduced in any way -or used for any offer, quote, tender or construction purposes without written consent of the company to do so

Follow any figured dimensions - do not scale for construction purposes. IF IN DOUBT ASK.

Revision History		Date
A	Updated BESS Units	17-12-24
B	Updated BESS Units	11-03-26

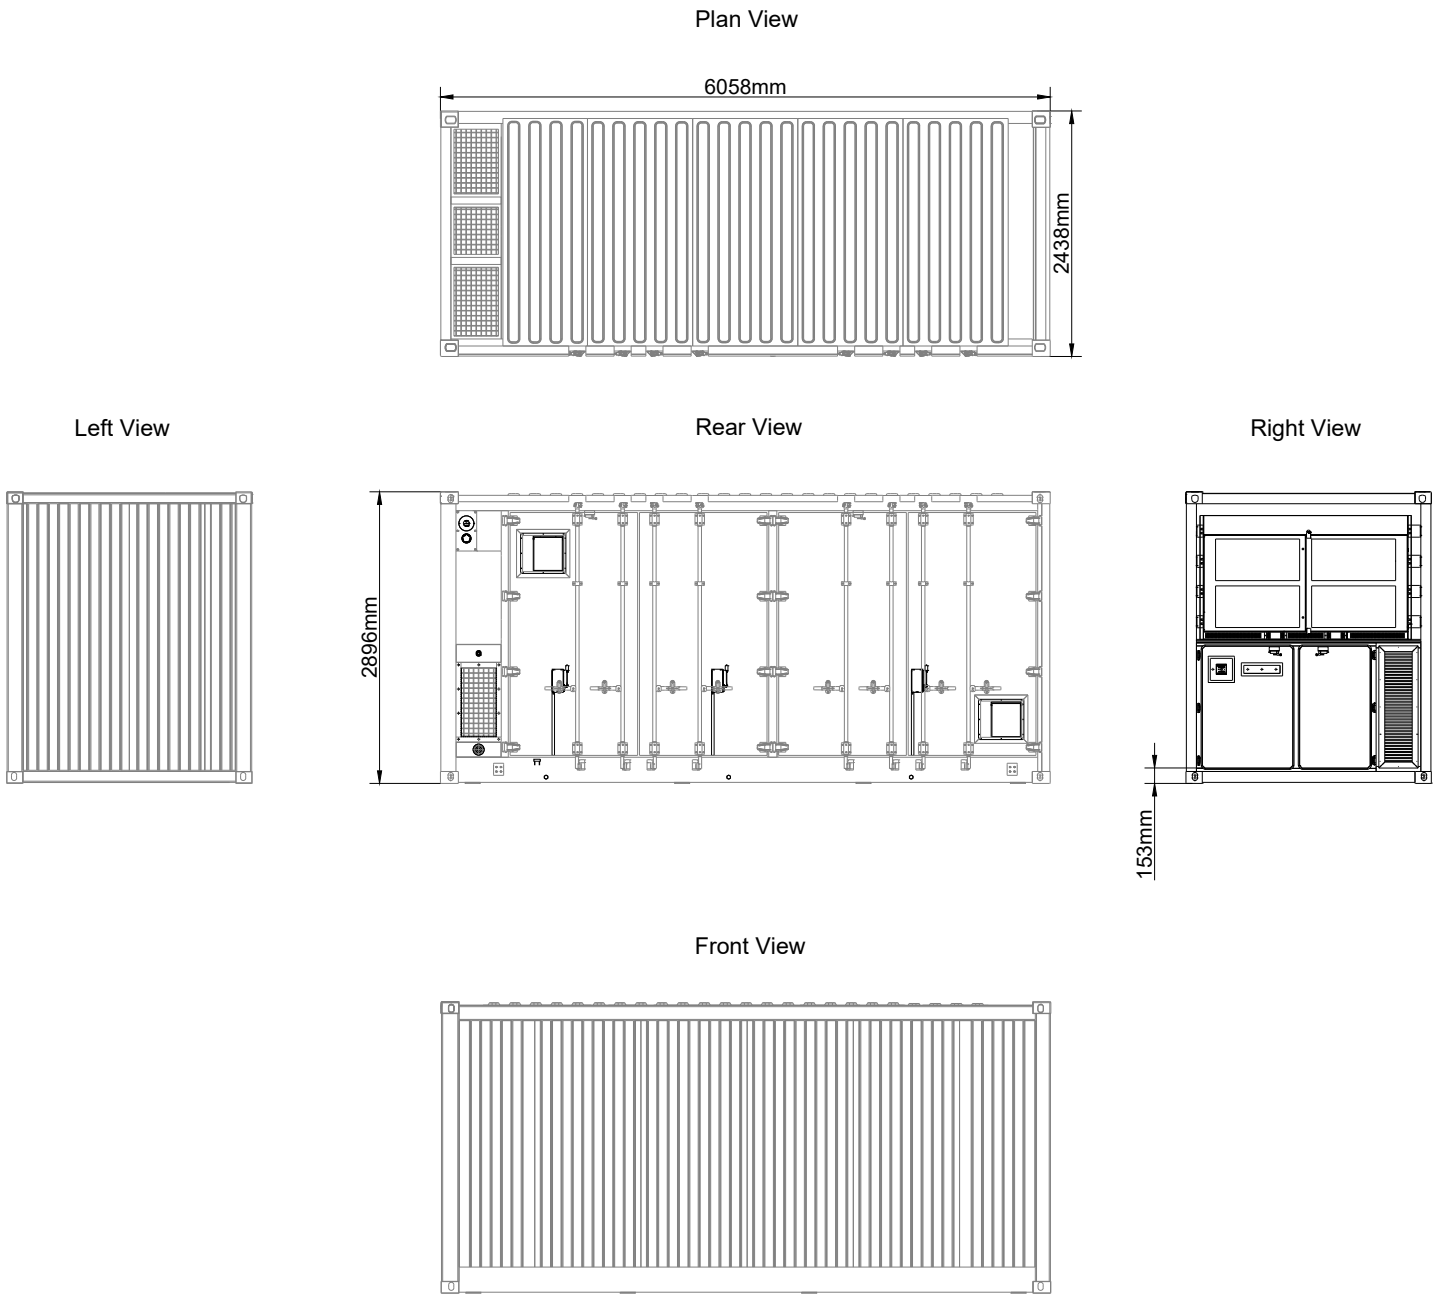

Chester Office: Well House Barns Bresford Chester CH4 8DH		South Manchester Office: Camilla House 76 Water Lane Worsley M93 9BB	axis
0844 8700 007 - www.axisped.co.uk			
client: AGR			
project: PRIORY FARM SOLAR ARRAY			
drawing title: BATTERY STORAGE CONTAINER			
date: October 2021		drawn by:	checked:
drawing number: 3004-01-009		SM	PR
scale(s): 1:75@A3		status:	
		rev: B	
planning environment design			